EASTBOUND

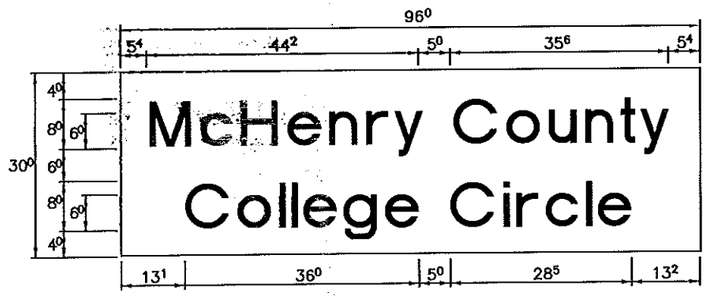

20.0 Sq. Ft each
1 Required
Design Series D

WESTBOUND

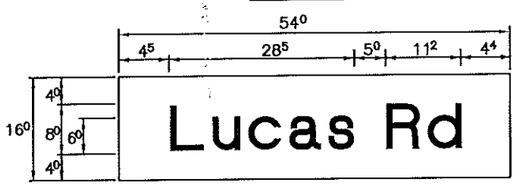

6.00 Sq. Ft each
1 Required
Design Series D

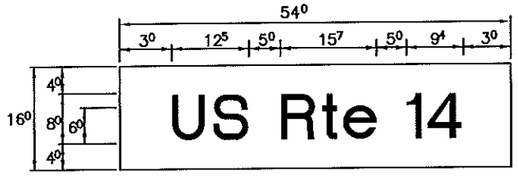

6.00 Sq. Ft each
2 Required
Design Series D

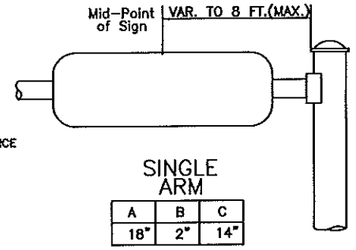

SINGLE ARM

A	B	C
18"	2"	14"

SUPPORTING CHANNELS

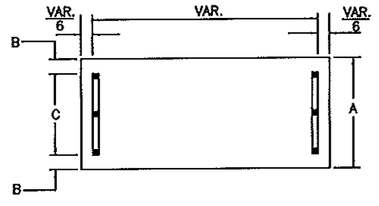

GENERAL NOTES

1. WHERE MAST ARM MOUNTED STREET NAME SIGNS ARE SPECIFIED, THE MAST ARM ASSEMBLY AND POLES SHALL BE DESIGNED TO SUPPORT THE LOADINGS CALLED FOR ON STANDARDS 877001, 877002, 877006, 877011 AND 877012, AS APPLICABLE, PLUS TWO (2) SIGN PANELS 2'-6" x 8'-0" MOUNTED AS SHOWN. THE DESIGN SHALL BE IN ACCORDANCE WITH THE REQUIREMENTS OF THE CURRENT "STANDARD SPECIFICATIONS FOR STRUCTURAL SUPPORTS FOR HIGHWAY SIGNS, LUMINAIRES, AND TRAFFIC SIGNALS" AS PUBLISHED BY THE AMERICAN ASSOCIATION OF STATE HIGHWAY AND TRANSPORTATION OFFICIALS FOR 80 M.P.H. WIND VELOCITY.
2. ALL SIGNS SHALL HAVE A WHITE REFLECTORIZED LEGEND AND BORDER ON A GREEN REFLECTORIZED BACKGROUND, TYPE A SHEETING.
3. THE SIGN LENGTH SHOULD BE INCREASED IN 6-INCH INCREMENTS, BUT THE OVERALL LENGTH SHOULD NOT EXCEED 8'-0".
4. ALL BORDERS SHALL BE 2" WIDE AND CORNER RADIUS SHALL BE 2-1/4 ".
5. SIGNFIX ALUMINUM CHANNEL FRAMING SYSTEM SHALL BE USED FOR ALL SIGNS ATTACHED TO SIGNAL POLES AND POSTS. LOCAL SUPPLIERS OF THE SIGNFIX ALUMINUM CHANNEL FRAMING SYSTEM ARE:

* J.O. HERBERT CO.
MIDLOTHIAN, VA.

* WESTERN REMAC INC.
WOODRIDGE, IL.

PARTS LISTING:
SIGN CHANNEL — PART #HPN053 (MED. CHANNEL)
SIGN SCREWS — ." x 14 x 1" H.W.H. #3 SELF TAPPING WITH NEOPRENE WASHER
BRACKETS — PART #HPN034 (UNIVERSAL) CHANNEL CLAMPS WITH STAINLESS STEEL STRAPPING

OTHER BRANDS OF MOUNTING HARDWARE ARE ACCEPTABLE, BASED UPON THE DEPARTMENT'S APPROVAL AND COMPATIBILITY WITH THE CHANNEL/BRACKET OF THE ABOVE PRODUCT.

Upper Case To Lower Case
Spacing Chart 8-6 Inch Series "C & D"

FIRST LETTER	SECOND LETTER: a c d e g o q		b h i k l m n p r u		f w		j		s t		v y		x		z	
SERIES	C	D	C	D	C	D	C	D	C	D	C	D	C	D	C	D
A W X	1^2	1^4	1^4	1^5	1^2	1^4	0^6	1^0	1^1	1^4	0^8	1^0	1^1	1^2	1^2	1^4
B	1^4	1^5	2^0	2^1	1^4	1^5	1^1	1^2	1^4	1^5	1^2	1^4	1^2	1^4	1^6	1^7
C E G	1^4	1^5	2^0	2^1	1^2	1^4	0^6	1^0	1^2	1^4	1^2	1^4	1^4	1^5	1^4	1^5
D O Q R	1^4	1^5	2^0	2^1	1^4	1^5	0^6	1^0	1^2	1^4	1^2	1^4	1^4	1^5	1^4	1^5
F	0^5	0^6	1^4	1^5	0^6	1^0	0^5	0^6	0^6	1^0	0^6	1^0	0^6	1^0	1^1	1^2
H I M N	2^0	2^1	2^2	2^4	2^0	2^1	1^4	1^5	1^6	1^7	1^6	1^7	2^0	2^1	2^0	2^1
J U	2^0	2^1	2^0	2^1	1^6	1^7	1^4	1^5	1^6	1^7	1^6	1^7	1^6	1^7	2^0	2^1
K L	1^1	1^2	1^6	1^7	1^1	1^2	0^5	0^6	1^1	1^2	1^1	1^2	1^1	1^2	1^2	1^4
P	1^2	1^4	1^4	1^5	1^2	1^4	0^5	0^6	1^1	1^2	1^1	1^2	1^2	1^4	1^2	1^4
S	1^2	1^4	1^6	1^7	1^2	1^4	0^6	1^0	1^2	1^4	1^2	1^4	1^2	1^4	1^2	1^4
T	1^1	1^2	1^6	1^7	0^6	1^0	0^6	1^0	1^1	1^2	1^1	1^2	1^1	1^2	1^2	1^4
V	0^8	1^0	1^4	1^5	1^1	1^2	0^6	1^0	1^2	1^4	1^2	1^4	1^2	1^4	1^2	1^4
Y	0^5	0^8	1^4	1^5	0^6	1^0	0^5	0^6	0^5	0^7	0^5	0^6	0^6	1^0	1^1	1^2
Z	1^6	1^7	2^2	2^4	1^6	1^7	1^2	1^4	1^6	1^7	1^6	1^7	1^6	1^7	2^0	2^1

Lower Case To Lower Case
Spacing Chart 6 Inch Series "C & D"

FIRST LETTER	SECOND LETTER: a c d e g o q		b h i k l m n p r u		f w		j		s t		v y		x		z	
SERIES	C	D	C	D	C	D	C	D	C	D	C	D	C	D	C	D
a d h g i j l m n q u	1^6	1^7	2^2	2^4	1^6	1^7	1^2	1^4	1^4	1^5	1^4	1^5	1^6	1^7	1^6	1^7
b f k o p s	1^2	1^4	1^6	1^7	1^1	1^2	0^5	0^6	1^1	1^2	1^1	1^2	1^2	1^4	1^2	1^4
c e	1^2	1^4	1^6	1^7	1^2	1^4	0^6	1^0	1^2	1^4	1^2	1^4	1^2	1^4	1^2	1^4
r	0^5	1^0	1^2	1^4	0^6	1^0	0^3	0^3	0^5	0^6	0^5	0^6	0^6	1^0	0^6	1^0
t z	1^2	1^4	1^6	1^7	1^2	1^4	0^6	1^0	1^1	1^2	1^1	1^2	1^2	1^4	1^2	1^4
v y	1^1	1^2	1^4	1^5	1^1	1^2	0^5	0^6	0^6	1^0	0^6	1^0	1^1	1^2	1^1	1^2
w	1^1	1^2	1^4	1^5	1^1	1^2	0^5	0^6	1^1	1^2	1^1	1^2	1^1	1^2	1^2	1^4
x	1^2	1^4	1^6	1^7	1^1	1^2	0^5	0^6	1^1	1^2	1^1	1^2	1^1	1^2	1^2	1^4

Number To Number
Spacing Chart 8 Inch Series "C & D"

FIRST NUMBER	SECOND LETTER: 0		1		2		3		4		5		6		7		8		9	
SERIES	C	D	C	D	C	D	C	D	C	D	C	D	C	D	C	D	C	D	C	D
0 9	1^6	1^7	1^6	1^7	1^4	1^5	1^2	1^4	1^4	1^5	1^4	1^5	1^6	1^7	1^2	1^4	1^6	1^7	1^6	1^7
1	2^0	2^1	2^0	2^1	2^0	2^1	1^6	1^7	1^4	1^5	2^0	2^1	2^0	2^1	1^4	1^5	2^0	2^1	2^0	2^1
2 3 4	1^4	1^5	1^4	1^5	1^4	1^5	1^2	1^4	1^2	1^4	1^4	1^5	1^4	1^5	1^1	1^2	1^6	1^7	1^4	1^5
5	1^4	1^5	1^4	1^5	1^4	1^5	1^1	1^2	1^1	1^2	1^4	1^5	1^4	1^5	1^1	1^2	1^4	1^5	1^4	1^5
6	1^6	1^7	1^4	1^5	1^4	1^5	1^2	1^5	1^2	1^4	1^4	1^5	1^4	1^5	1^1	1^2	1^4	1^5	1^4	1^5
7	1^2	1^4	1^2	1^4	1^4	1^5	1^2	1^5	0^5	0^6	1^2	1^4	1^4	1^5	1^1	1^2	1^4	1^5	1^2	1^4
8	1^6	1^7	1^6	1^7	1^4	1^5	1^2	1^5	1^2	1^4	1^4	1^5	1^6	1^7	1^2	1^4	1^6	1^7	1^4	1^5

EXAMPLE, $2^{(3}$ DENOTES 2 3/8"

LETTERS	6 INCH UPPER CASE LETTERS SERIES C	D	8 INCH UPPER CASE LETTERS SERIES C	D	LETTERS	6 INCH LOWER CASE LETTERS SERIES C	D
A	3^6	5^0	5^0	6^5	a	3^5	4^2
B	3^2	4^0	4^3	5^3	b	3^5	4^2
C	3^2	4^0	4^3	5^3	c	3^5	4^1
D	3^2	4^0	4^3	5^3	d	3^5	4^2
E	3^0	3^5	4^0	4^7	e	3^5	4^2
F	3^0	3^5	4^0	4^7	f	2^3	2^6
G	3^2	4^0	4^3	5^3	g	3^5	4^2
H	3^2	4^0	4^3	5^3	h	3^5	4^2
I	0^7	0^7	1^1	1^2	i	1^1	1^1
J	3^0	3^6	4^0	5^0	j	2^0	2^2
K	3^2	4^1	4^3	5^4	k	3^5	4^2
L	3^0	3^5	4^0	4^7	l	1^1	1^1
M	3^7	4^5	5^1	6^1	m	6^0	7^0
N	3^2	4^0	4^3	5^3	n	3^5	4^2
O	3^4	4^2	4^5	5^5	o	3^8	4^3
P	3^2	4^0	4^3	5^3	p	3^5	4^2
Q	3^4	4^2	4^5	5^5	q	3^5	4^2
R	3^2	4^0	4^3	5^3	r	2^6	3^2
S	3^2	4^0	4^3	5^3	s	3^6	4^2
T	3^0	3^5	4^0	4^7	t	2^7	3^2
U	3^2	4^0	4^3	5^3	u	3^5	4^2
V	3^5	4^4	4^7	6^0	v	4^2	4^7
W	4^4	5^2	6^0	7^0	w	5^5	6^4
X	3^4	4^0	4^5	5^3	x	4^4	5^1
Y	3^6	5^0	5^0	6^6	y	4^6	5^3
Z	3^2	4^0	4^3	5^3	z	3^6	4^3

NUMBER	6 INCH SERIES C	D	8 INCH SERIES C	D
1	1^2	1^4	1^5	2^0
2	3^2	4^0	4^3	5^3
3	3^2	4^0	4^3	5^3
4	3^5	4^3	4^7	5^7
5	3^2	4^0	4^3	5^3
6	3^2	4^0	4^3	5^3
7	3^2	4^0	4^3	5^3
8	3^2	4^0	4^3	5^3
9	3^2	4^0	4^3	5^3
0	3^4	4^2	4^5	5^5

JOSEPH F. VAVRINA
062-058926
REGISTERED PROFESSIONAL ENGINEER OF ILLINOIS
Exp 11-30-13

AR GREEN, INC
JOSEPH VAVRINA
MCHENRY COUNTY COLLEGE
8/22/2013 9:18:48 AM
ON_LOCATION-PLOT.dwg
PLOT STYLE TABLE: SEE-STANDARD

COMPANY NAME:	
PROJECT CONTACT:	
CLIENT:	
DATE PLOTTED:	
FILE NAME:	
PLOT STYLE TABLE:	

HRGreen.com
Illinois Professional Design Firm #184-001322
HRGreen

USER NAME =			
	DESIGNED - MPL/AH	REVISED -	
	DRAWN - MPL/AH	REVISED -	
PLOT SCALE = 1d	CHECKED - JV	REVISED -	
PLOT DATE = 8/22/2013 9:18:48 AM	DATE - 10/15/2013	REVISED -	

STATE OF ILLINOIS
DEPARTMENT OF TRANSPORTATION

McHENRY COUNTY COLLEGE STREET SIGN AT McHENRY CO COLLEGE CIR AND LUCAS RD

SCALE: NTS | SHEET NO. 320 OF 431 SHEETS | STA. _____ TO STA. _____

F.A. RTE.	SECTION	COUNTY	TOTAL SHEETS	SHEET NO.
305	27R-3	MCHENRY	431	320
		CONTRACT NO. 62517		
FED. ROAD DIST. NO. -	ILLINOIS	FED. AID PROJECT		