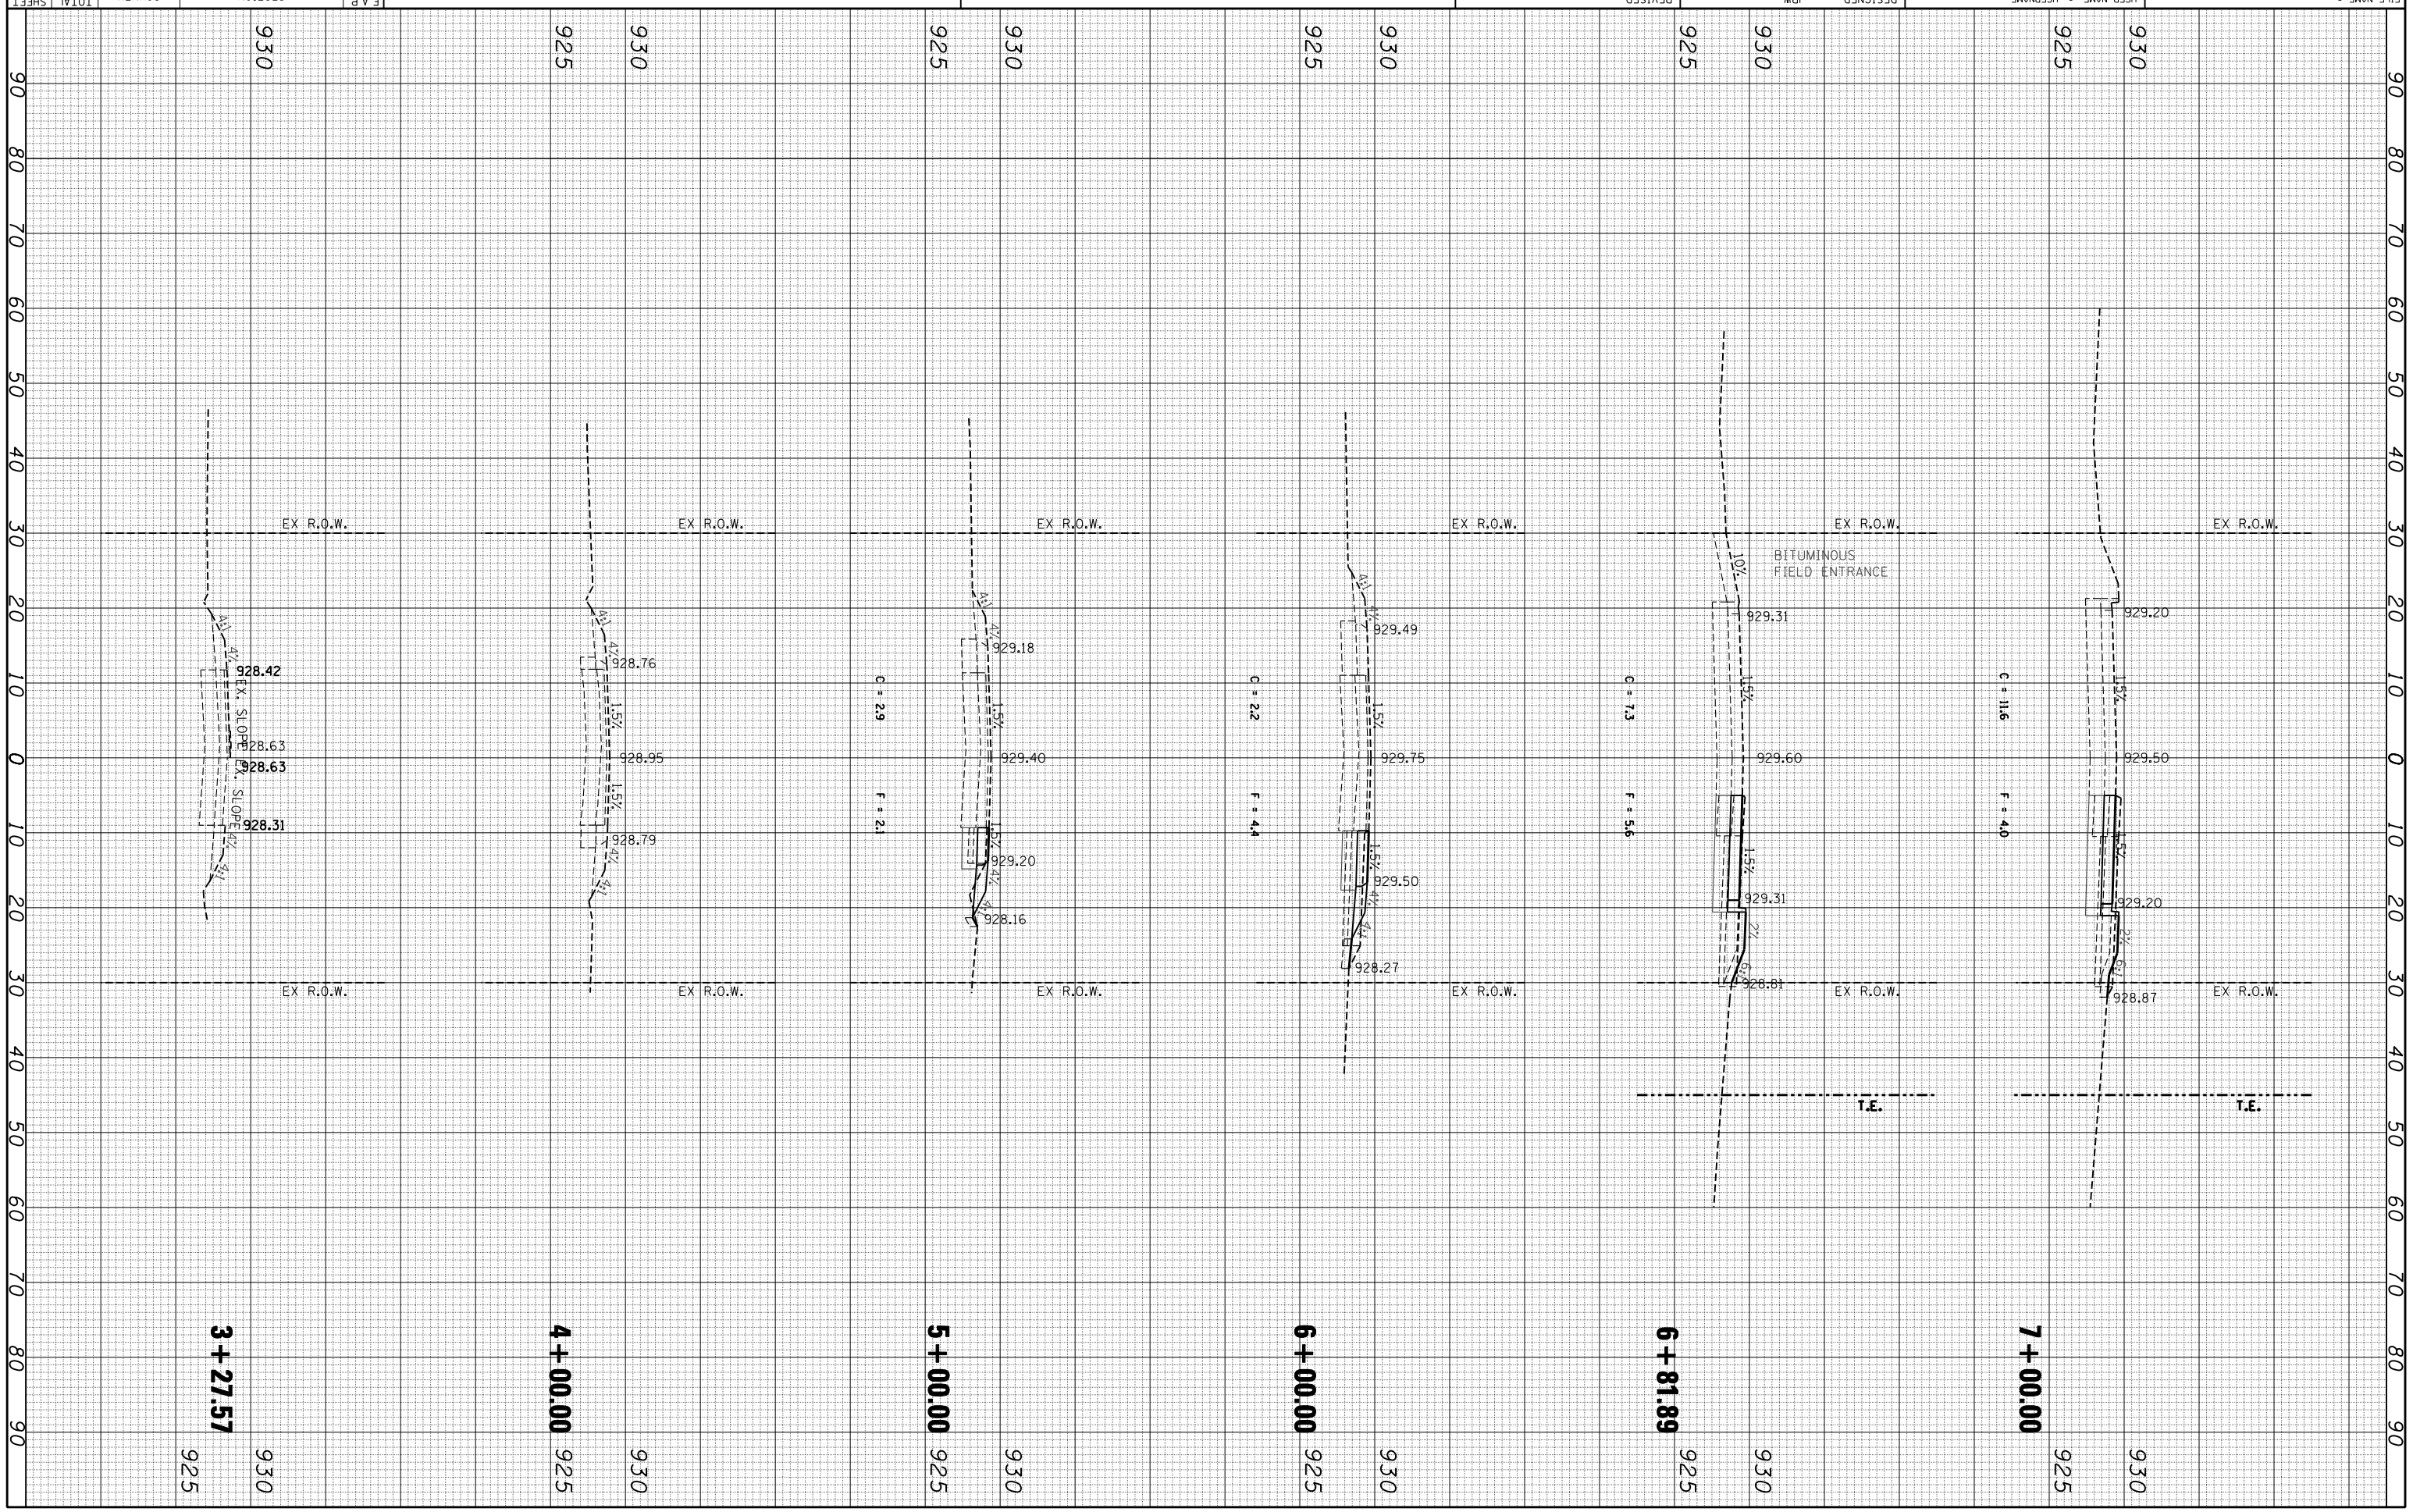

ORIGINAL SURVEY			
NOTE BOOK NO.	SURVEYED ___		
	PLOTTED ___		
	TEMPLATE ___		
	AREAS ___		
	AREAS CHECKED ___	BY	DATE

FINAL SURVEY			
NOTE BOOK NO.	SURVEYED ___		
	PLOTTED ___		
	TEMPLATE ___		
	AREAS ___		
	AREAS CHECKED ___	BY	DATE

FILE NAME = S:\1606\CADD Sheets\D162517-sht-XS-Lucas.dgn

USER NAME = _USERNAME_	DESIGNED - JPW	REVISED -
PLOT SCALE = 20.0000 ' / IN.	DRAWN - JPW	REVISED -
PLOT DATE = 10/14/2013	CHECKED - MGZ	REVISED -
	DATE - 10/15/2013	REVISED -

STATE OF ILLINOIS
DEPARTMENT OF TRANSPORTATION

SCALE: H: 1"=10' V: 1"=5' | SHEET NO. 422 OF431 SHEETS | STA. 3+27.57 TO STA. 7+00.00

LUCAS ROAD & COLLEGE ENTRANCE #3 CROSS SECTIONS
FINAL STAGE

F.A.P. RTE.	SECTION	COUNTY	TOTAL SHEETS	SHEET NO.
305	27R-3	MCHENRY	431	422

CONTRACT NO.

ILLINOIS FED. AID PROJECT