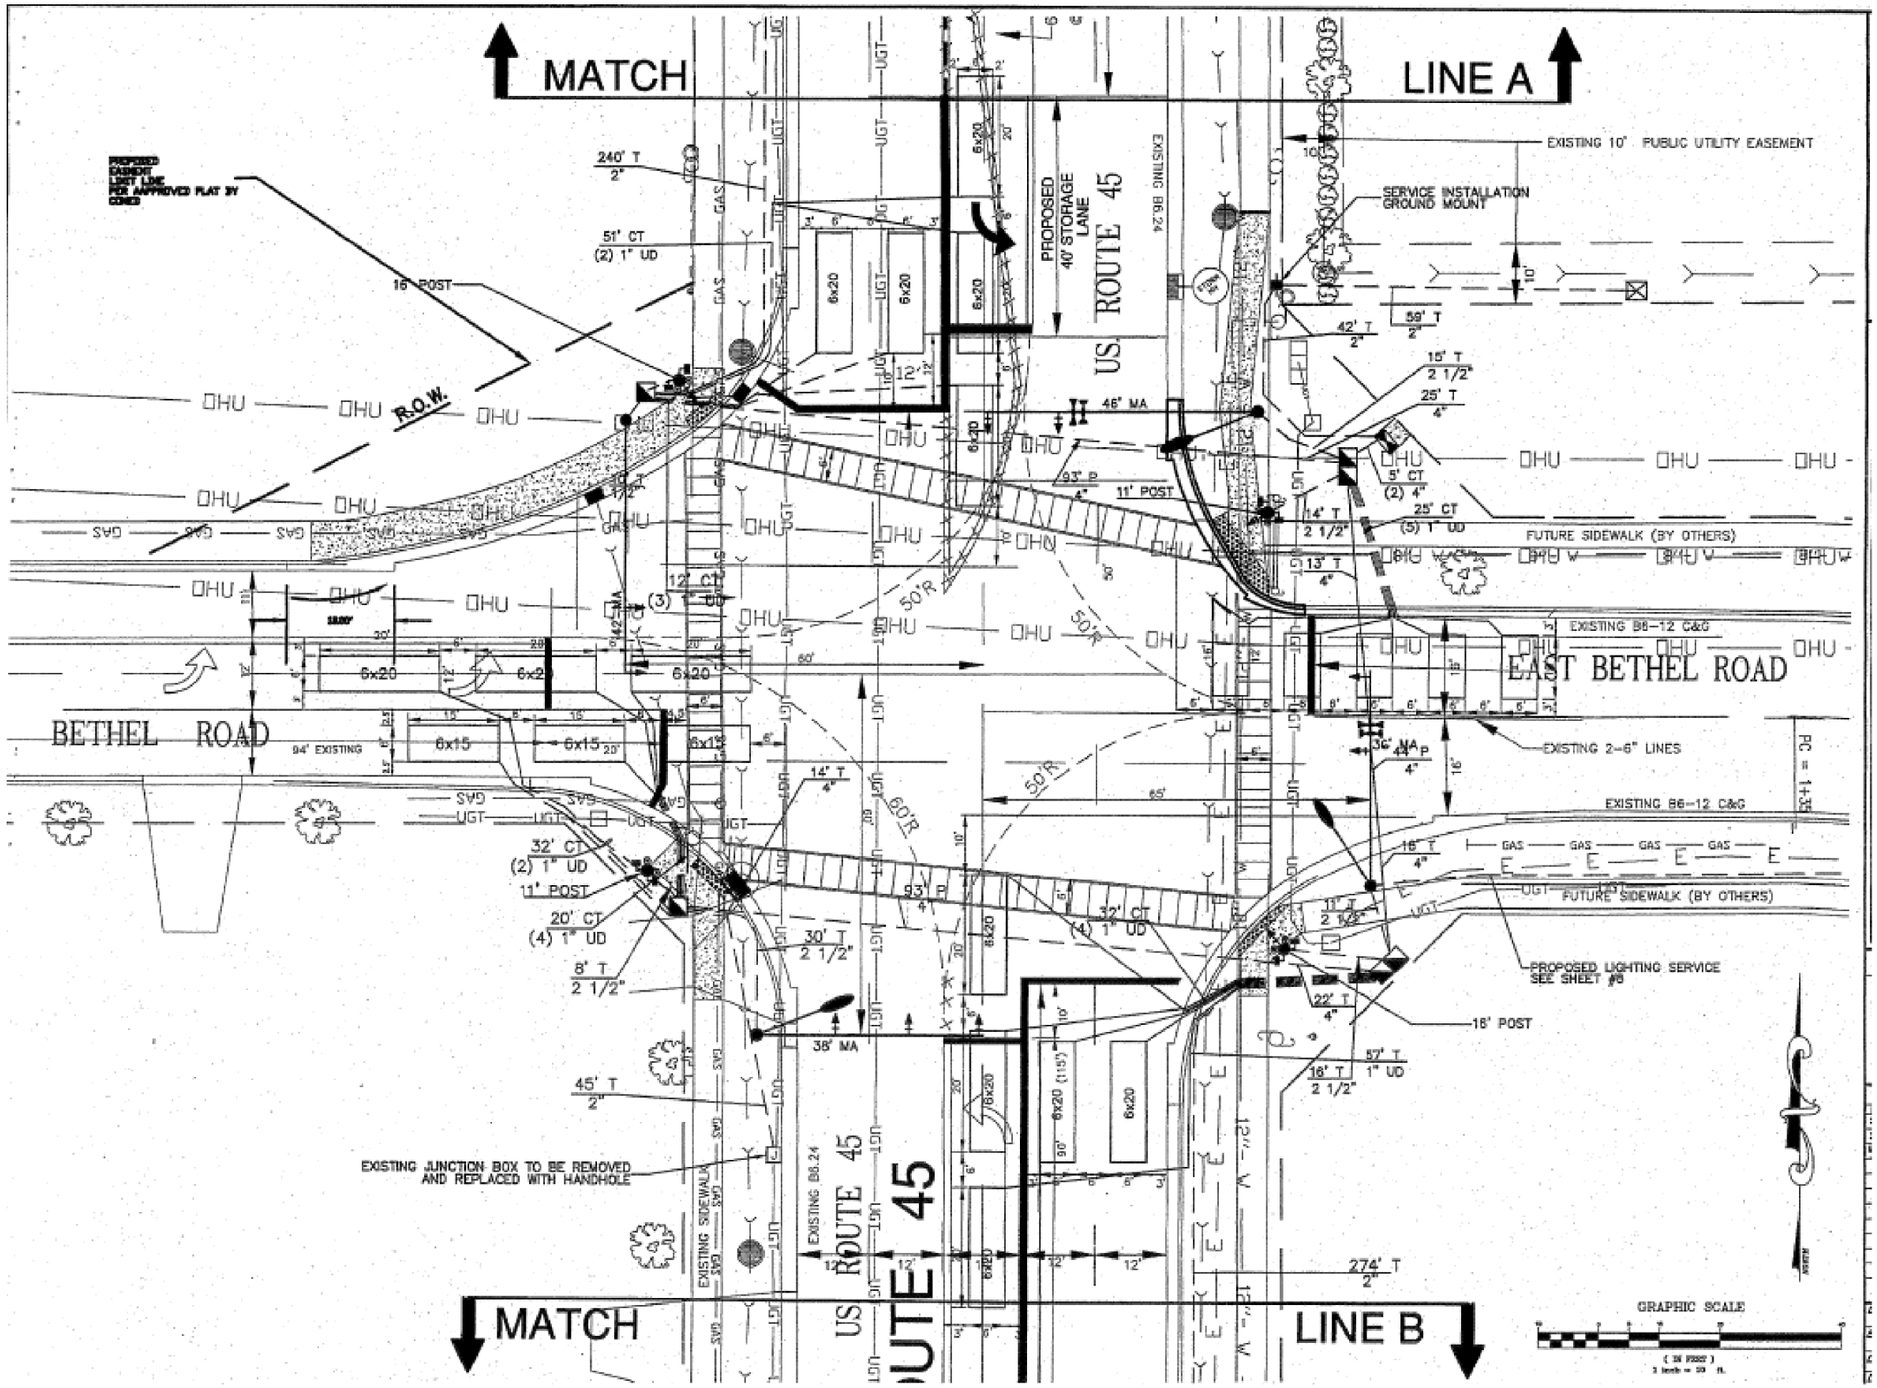

FOR INFORMATION ONLY

FILE NAME = c:\pw_work\pwidot\carpenterdj\dms82592\sheets.dgn	USER NAME = carpenterdj	DESIGNED -	REVISED -
		DRAWN -	REVISED -
	PLOT SCALE = 40.0000 ' / in.	CHECKED -	REVISED -
Default	PLOT DATE = 6/6/2014	DATE -	REVISED -

STATE OF ILLINOIS
DEPARTMENT OF TRANSPORTATION

DETECTOR LOOP DETAILS
BETHEL RD

SCALE: | SHEET OF SHEETS | STA. | TO STA.

F.A.P. RTE.	SECTION	COUNTY	TOTAL SHEETS	SHEET NO.
330	(15)RS-5	KANKAKEE	31	21
		CONTRACT NO. 66427		
	ILLINOIS	FED. AID PROJECT		