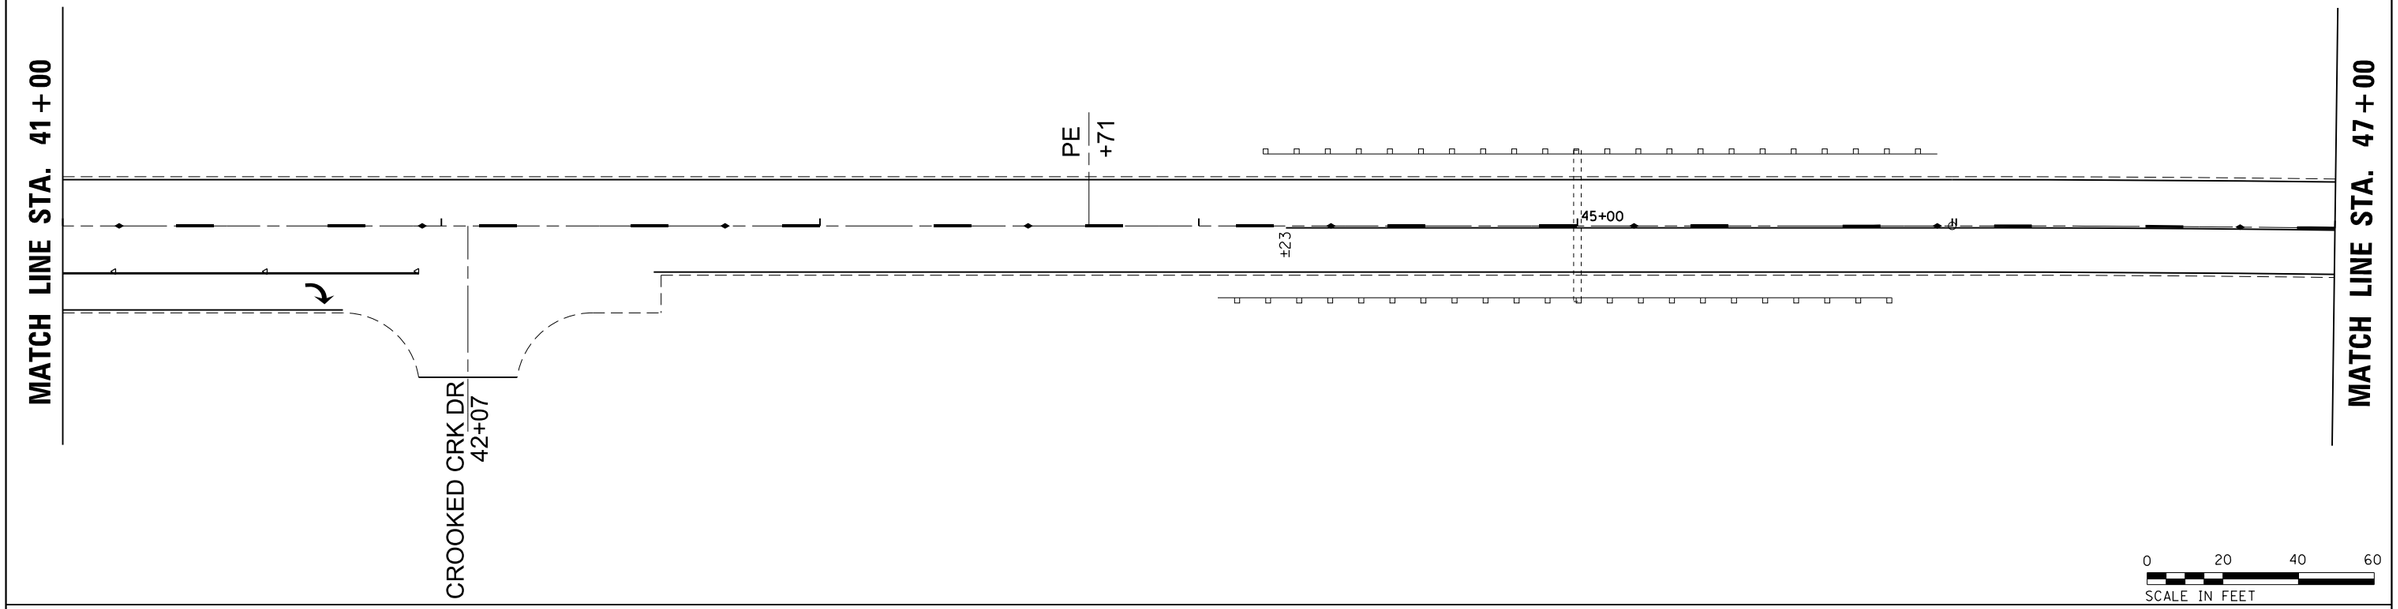

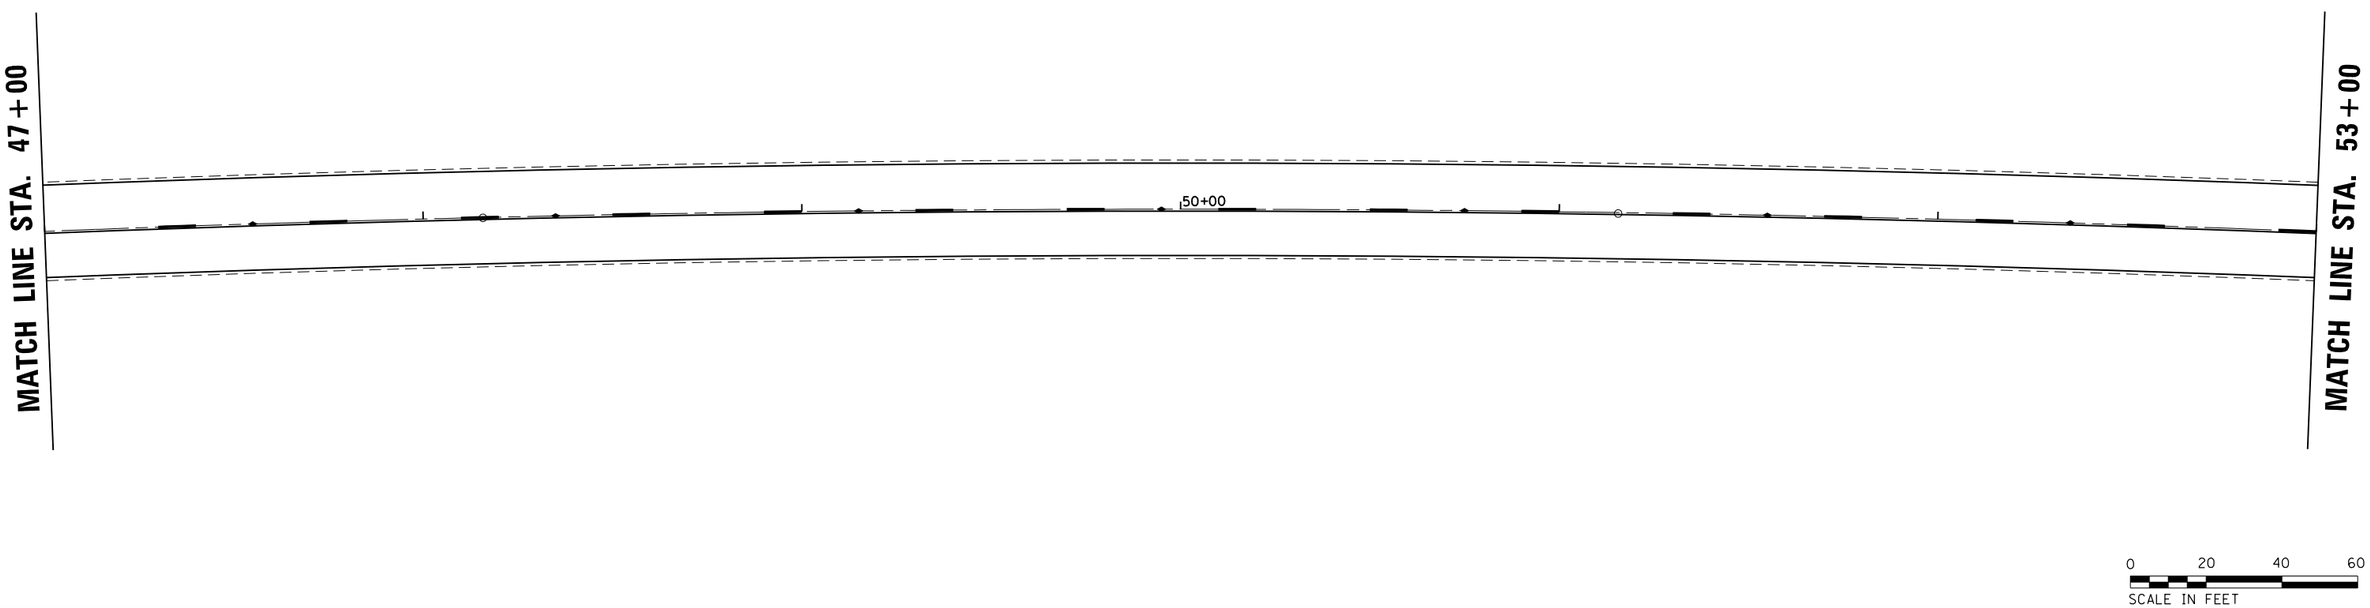

FILE NAME = c:\pw_work\pwidot\duncanbd\dms84419\ED05104-sht-plan.dgn	USER NAME = duncanbd	DESIGNED -	REVISED -	STATE OF ILLINOIS DEPARTMENT OF TRANSPORTATION	PL;AN VIEWS	F.A.U. RTE.	SECTION	COUNTY	TOTAL SHEETS	SHEET NO.
		DRAWN -	REVISED -			379	118RS-3	KENDALL	19	13
	PLOT SCALE = 40.0000 ' / in.	CHECKED -	REVISED -					CONTRACT NO. 66473		
Default	PLOT DATE = 6/4/2014	DATE -	REVISED -		SCALE: 1"=20' SHEET 4 OF 7 SHEETS STA. 41+00 TO STA. 53+00		ILLINOIS	FED. AID PROJECT		