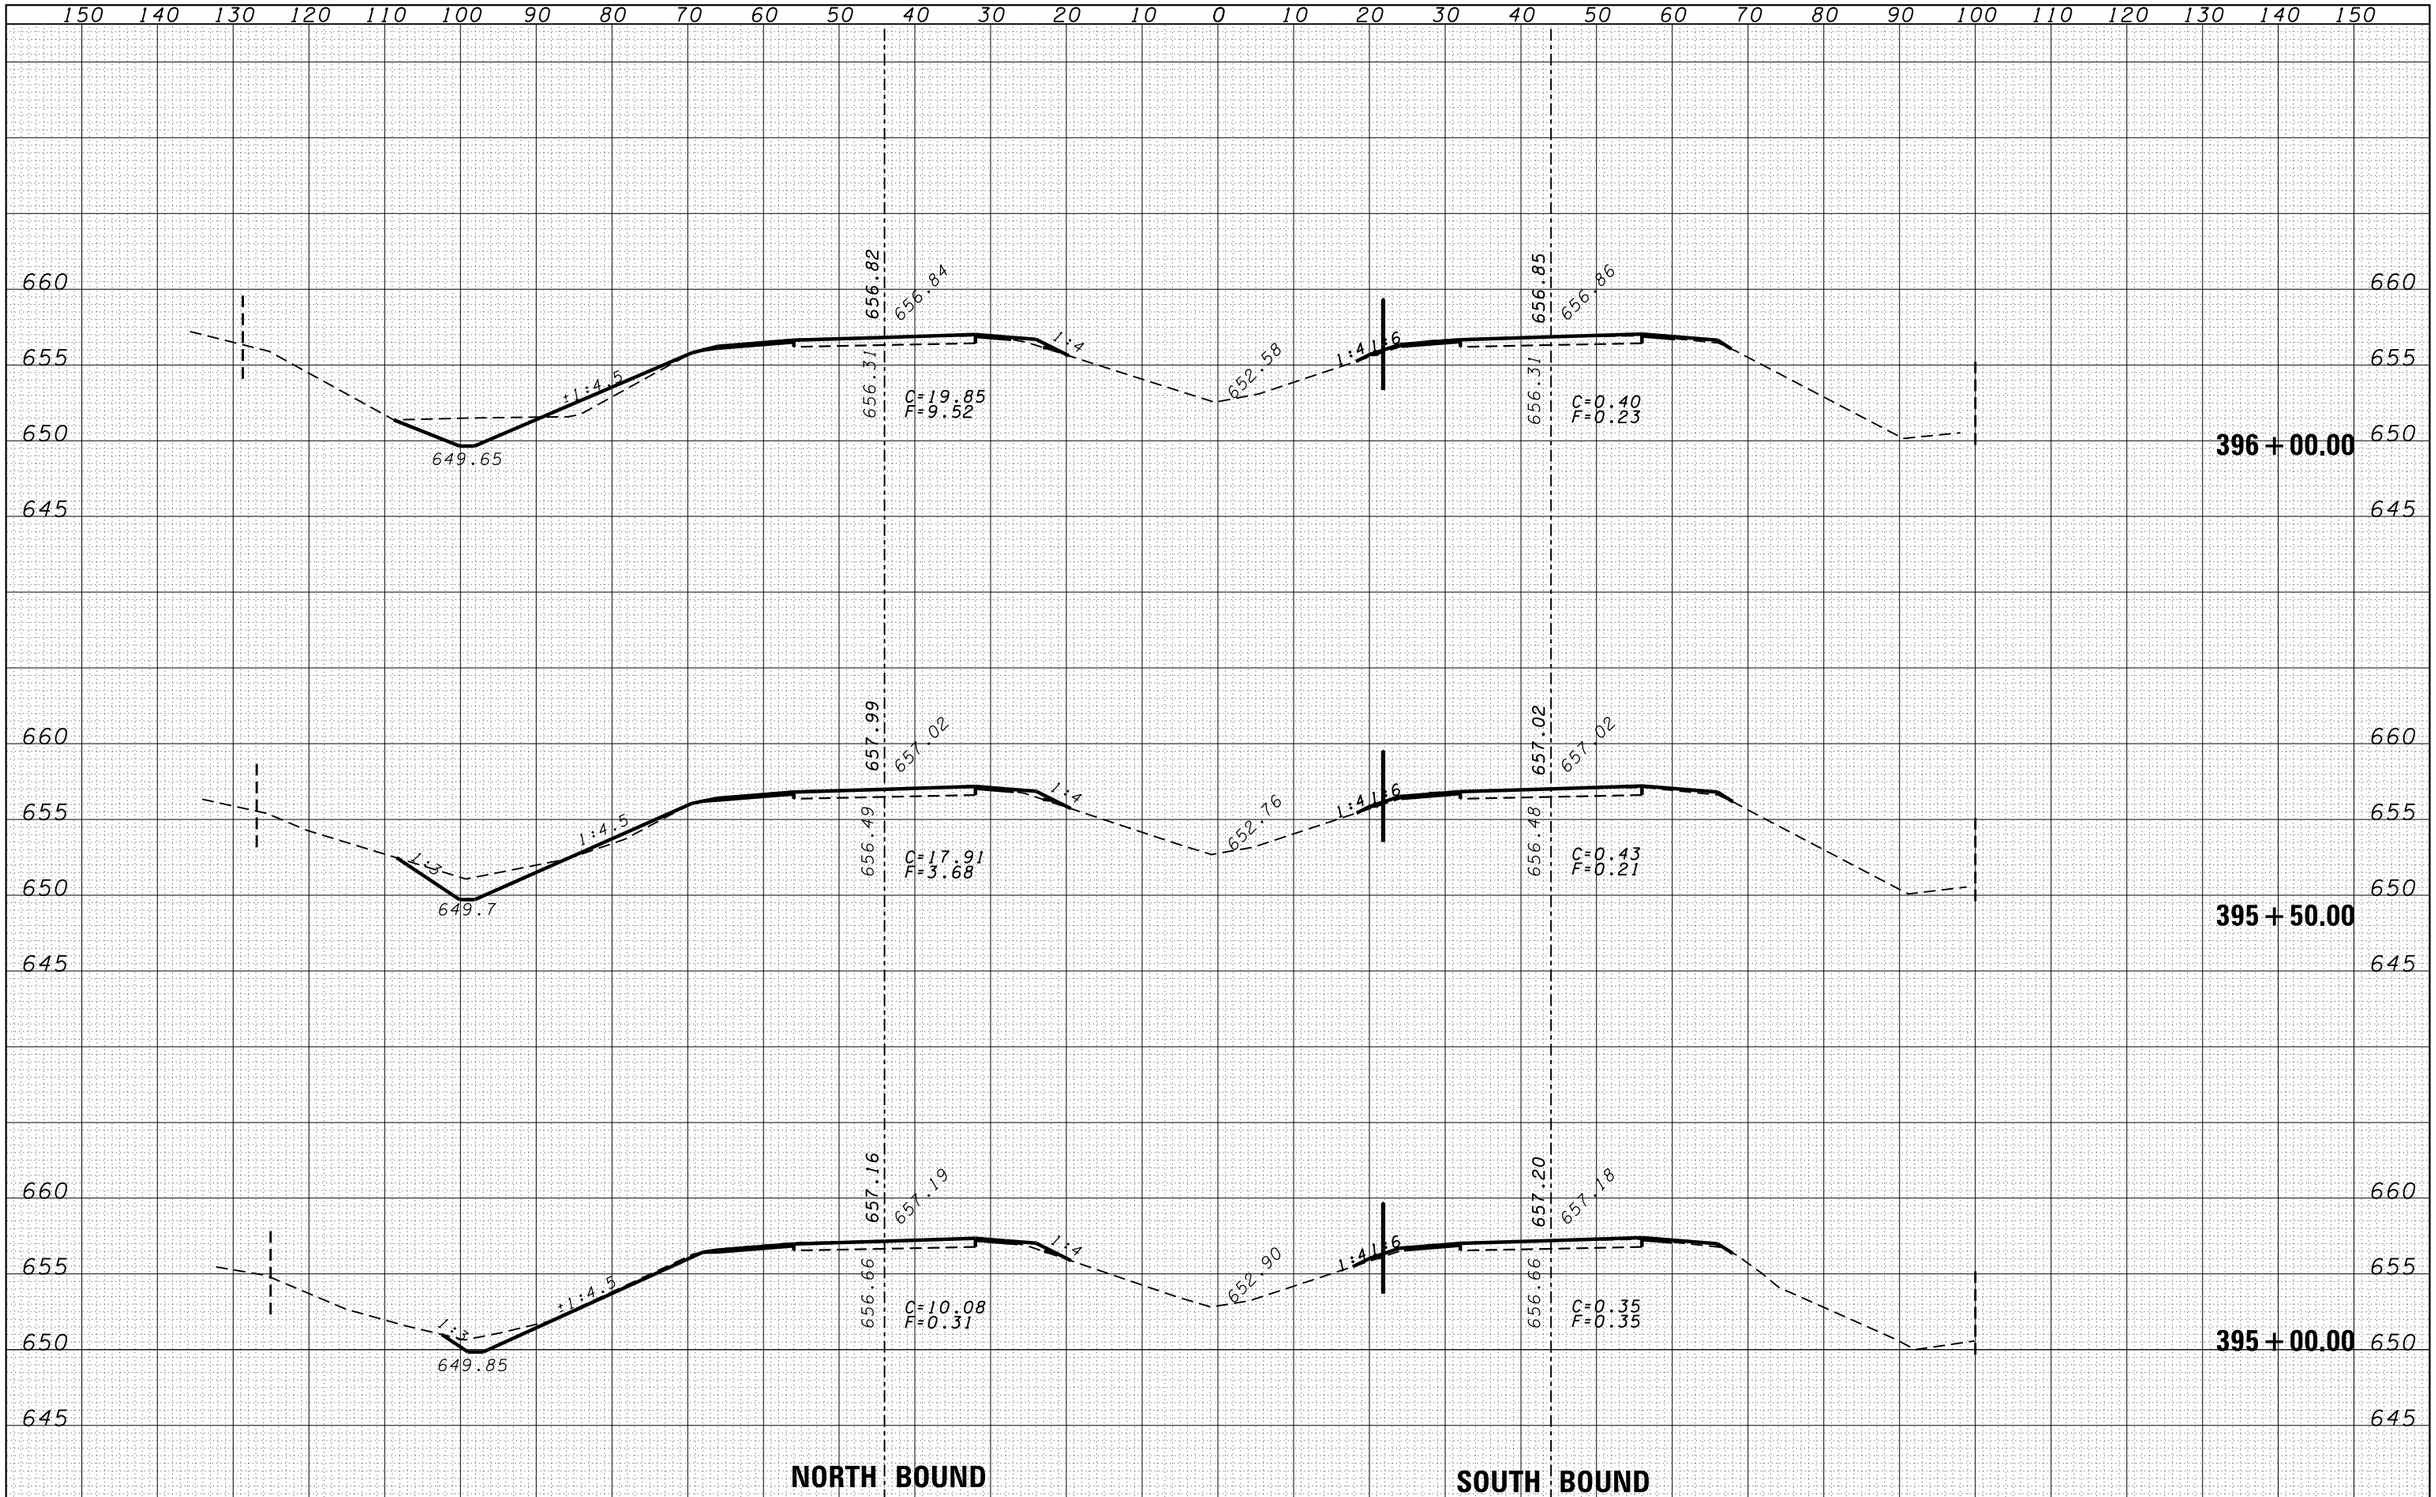

FINAL SURVEY	BY	DATE
SURVEYED		
PLOTTED		
TEMPLATE		
AREAS		
AREAS CHECKED		
NOTE BOOK NO.		

ORIGINAL SURVEY	BY	DATE
SURVEYED		
PLOTTED		
TEMPLATE		
AREAS		
AREAS CHECKED		
NOTE BOOK NO.		

FILE NAME = c:\pw_work\pwidot\duncanbd\dms30308\EP05005-sht-xssht.dgn	USER NAME = duncanbd	DESIGNED -
		DRAWN -
	PLOT SCALE = 20.0000 ' / in.	CHECKED -
	PLOT DATE = 6/2/2014	DATE -

REVISED -
REVISED -
REVISED -
REVISED -

STATE OF ILLINOIS
DEPARTMENT OF TRANSPORTATION

CROSS SECTIONS

SCALE: | SHEET NO. 51 OF 96 SHEETS | STA. 395+00.00 TO STA. 396+00.00

F.A.I. RTE.	SECTION	COUNTY	TOTAL SHEETS	SHEET NO.
57	*	IROQUOIS	190	145

*(38-4)RS-2,(38-4)BR,BR-1,BR-3 CONTRACT NO. 66757

FED. ROAD DIST. NO. | ILLINOIS | FED. AID PROJECT