FINAL SURVEY	BY	DATE
SURVEYED		
PLOTTED		
TEMPLATE		
NOTE BOOK		
AREAS		
NO.	AREAS CHECKED	

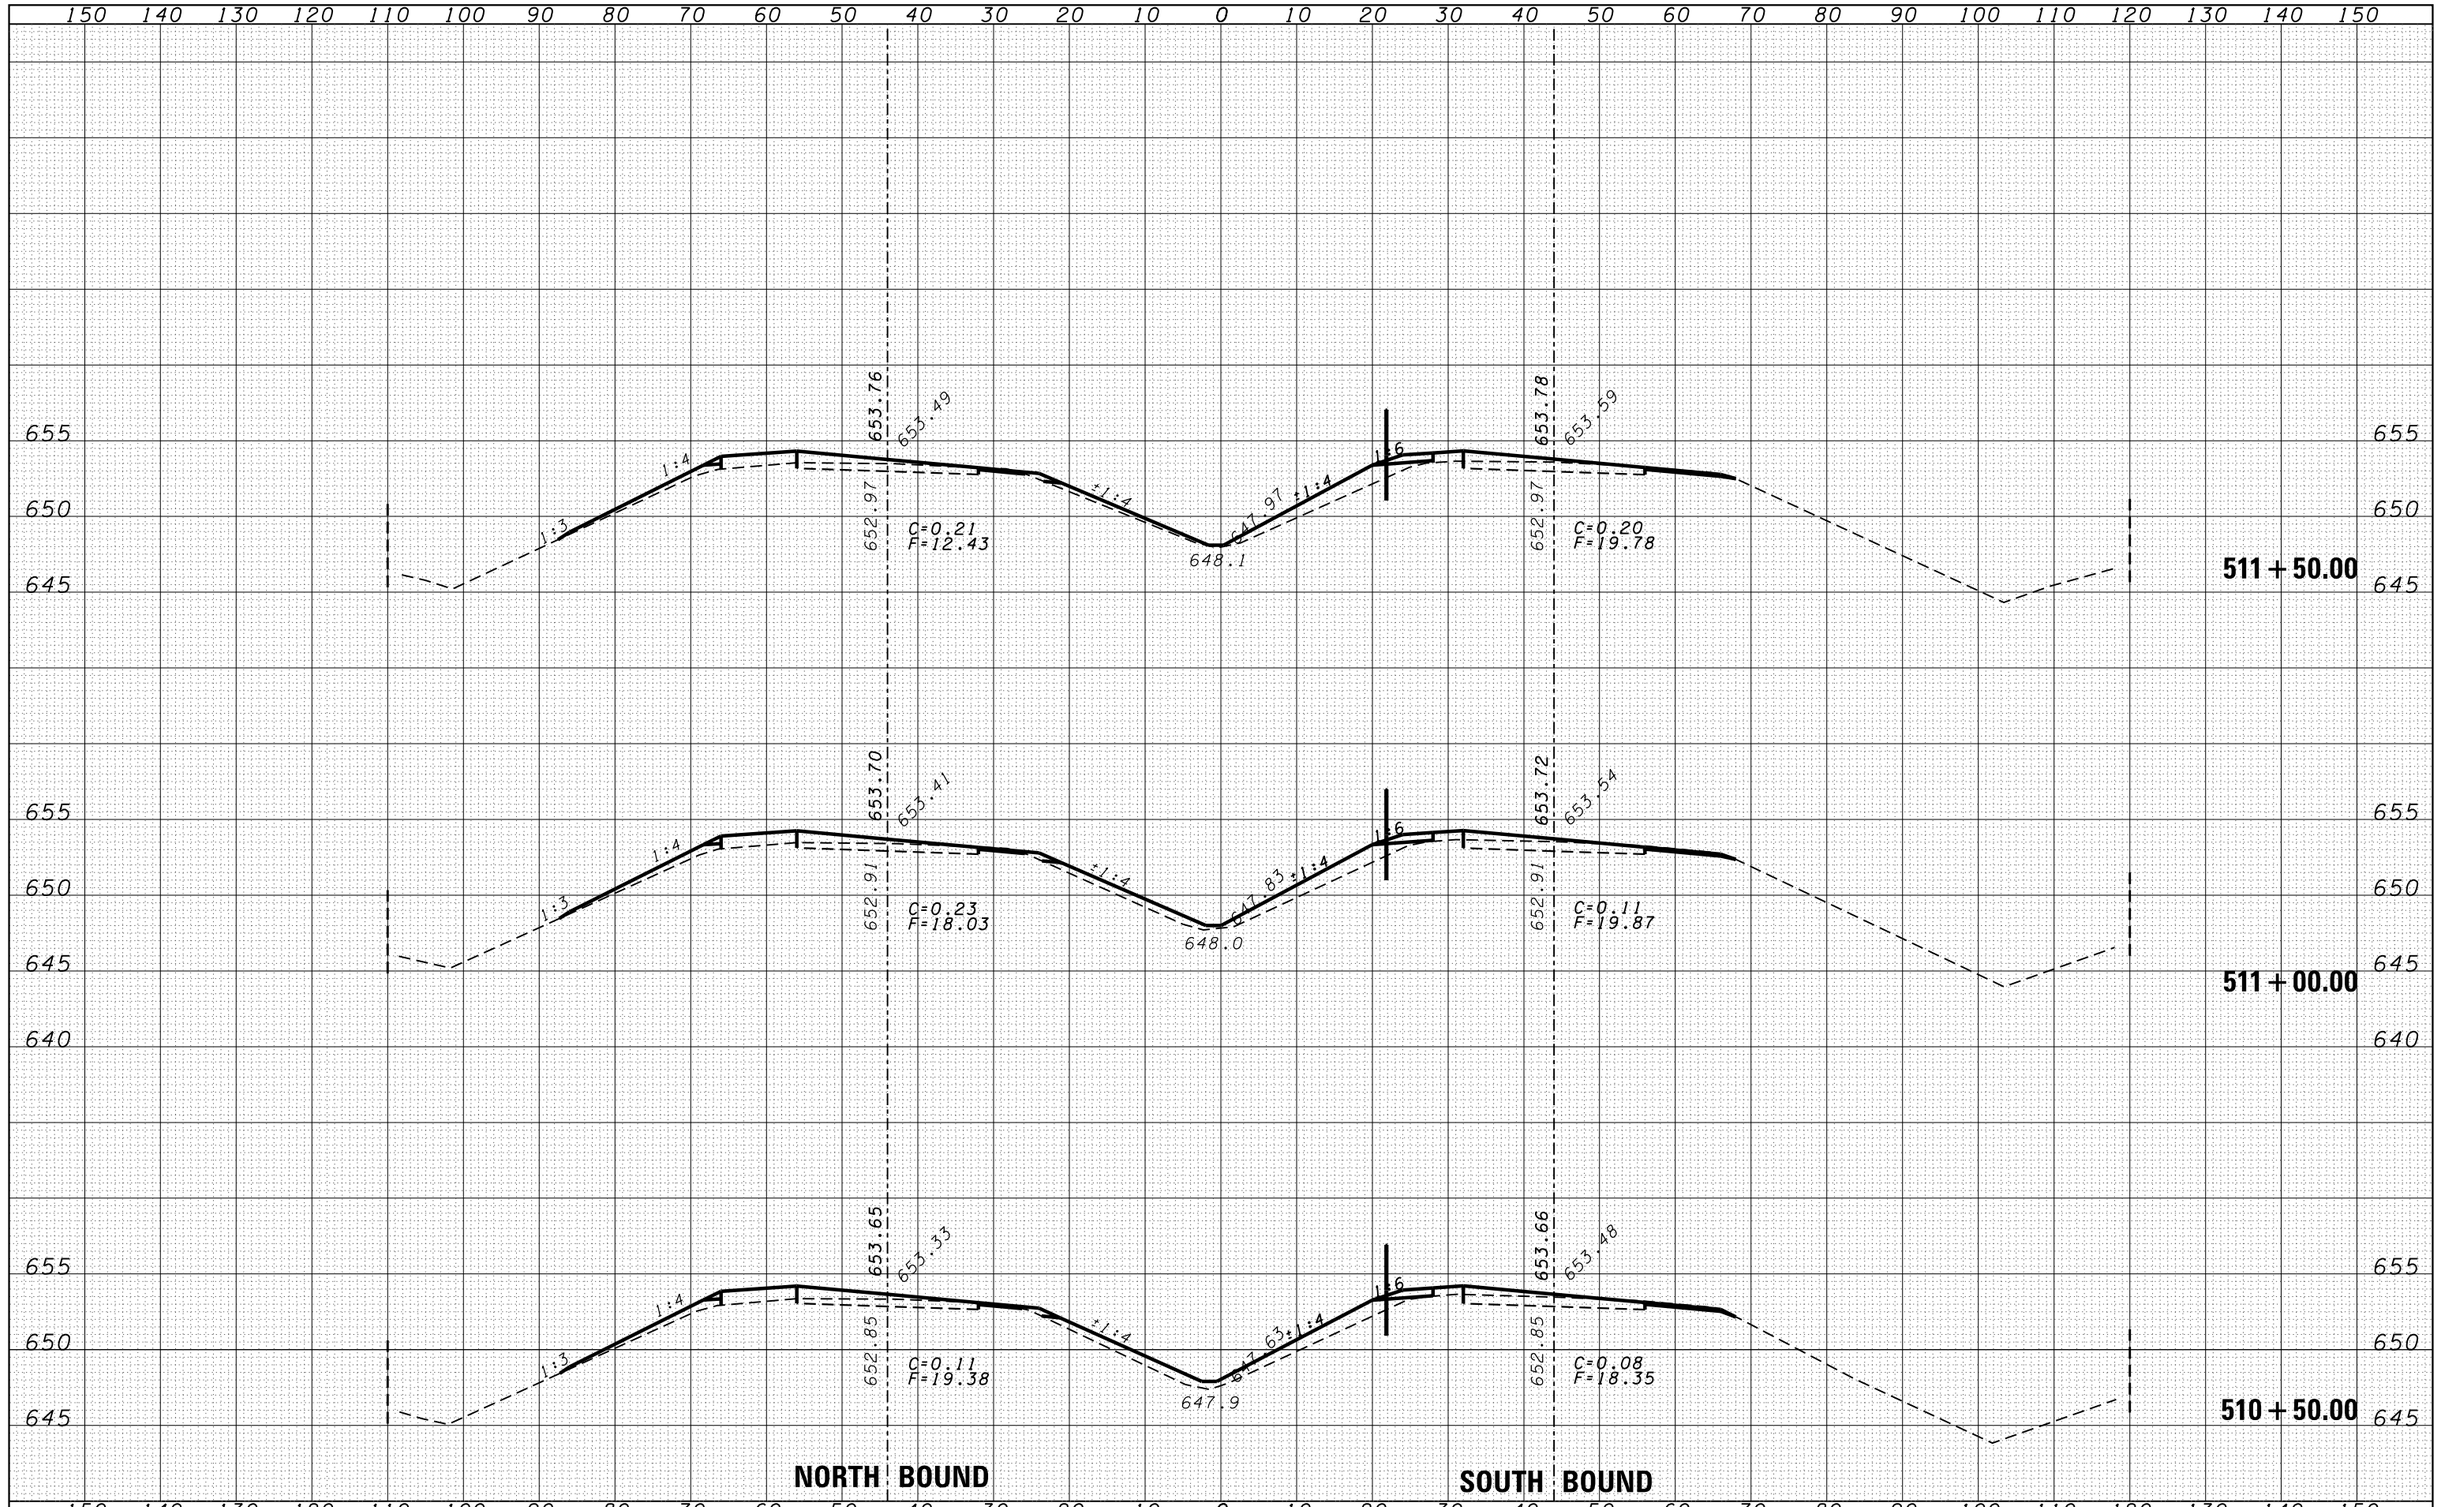

ORIGINAL SURVEY	BY	DATE
SURVEYED		
PLOTTED		
TEMPLATE		
NOTE BOOK		
AREAS		
NO.	AREAS CHECKED	

FILE NAME = c:\pw_work\pwidot\duncanbd\dms30308\EP05005-sht-xssht.dgn	USER NAME = duncanbd	DESIGNED -
	PLOT SCALE = 20.0000 ' / in.	DRAWN -
	PLOT DATE = 6/2/2014	CHECKED -
		DATE -
		REVISED -
		REVISED -
		REVISED -

STATE OF ILLINOIS
DEPARTMENT OF TRANSPORTATION

CROSS SECTIONS

SCALE: | SHEET NO. 92 OF 96 SHEETS | STA. 510+50.00 TO STA. 511+50.00

F.A.I. RTE.	SECTION	COUNTY	TOTAL SHEETS	SHEET NO.
57	*	IROQUOIS	190	186
*(38-4)RS-2,(38-4)BR,BR-1,BR-3	CONTRACT NO. 66757			
FED. ROAD DIST. NO.	ILLINOIS	FED. AID PROJECT		