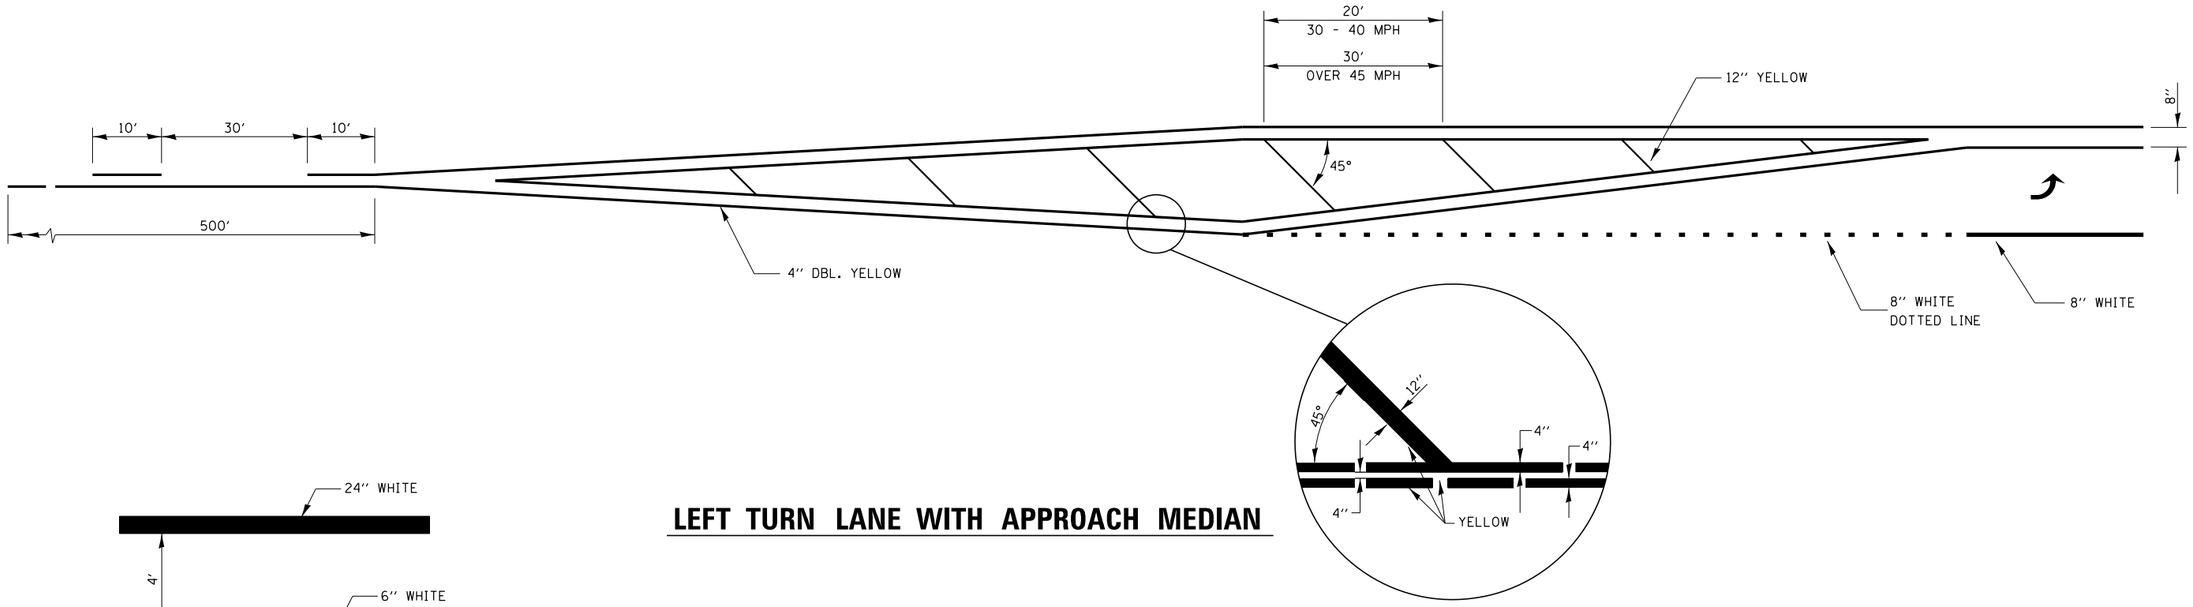

LEFT TURN LANE WITH APPROACH MEDIAN

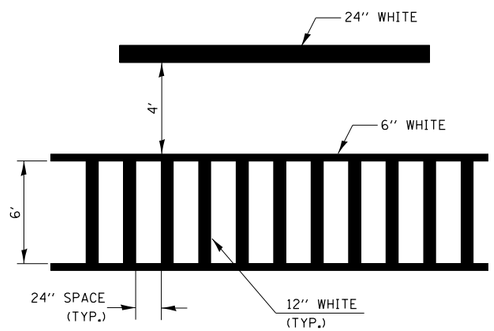

TYPICAL SPACING DETAIL FOR CROSSWALKS AND STOP BARS

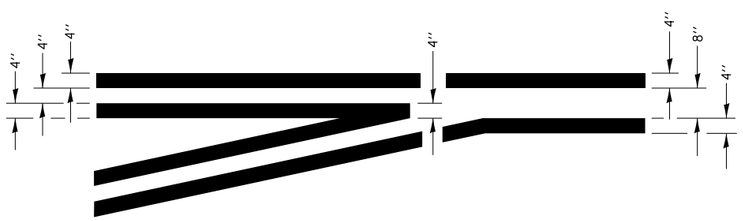

LEFT TURN LANE TYPICAL APPLICATION

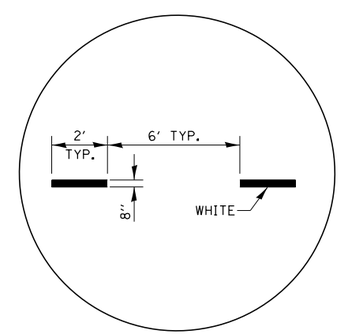

ADVANCE AND INTERSECTION LANE DIVIDER LINES

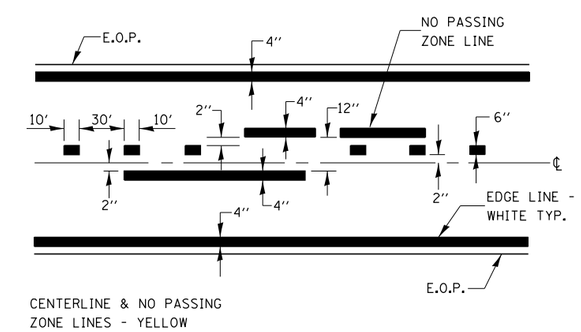

PAVEMENT MARKING

FILE NAME = c:\pw_work\pwidot\lukkaridp\d0380229\D366D69-sht-details.dgn	USER NAME = lukkaridp	DESIGNED -	REVISED -	STATE OF ILLINOIS DEPARTMENT OF TRANSPORTATION	DETAILS	F.A.P. RTE. 317	SECTION (36,21)RS	COUNTY IROQUOIS	TOTAL SHEETS 16 / SHEET NO. 13
	PLOT SCALE = 100.0000 ' / in.	DRAWN -	REVISED -					CONTRACT NO. 66D69	
	PLOT DATE = 6/10/2014	CHECKED -	REVISED -						
		DATE -	REVISED -		SCALE: SHEET OF SHEETS STA. TO STA.	ILLINOIS FED. AID PROJECT			