


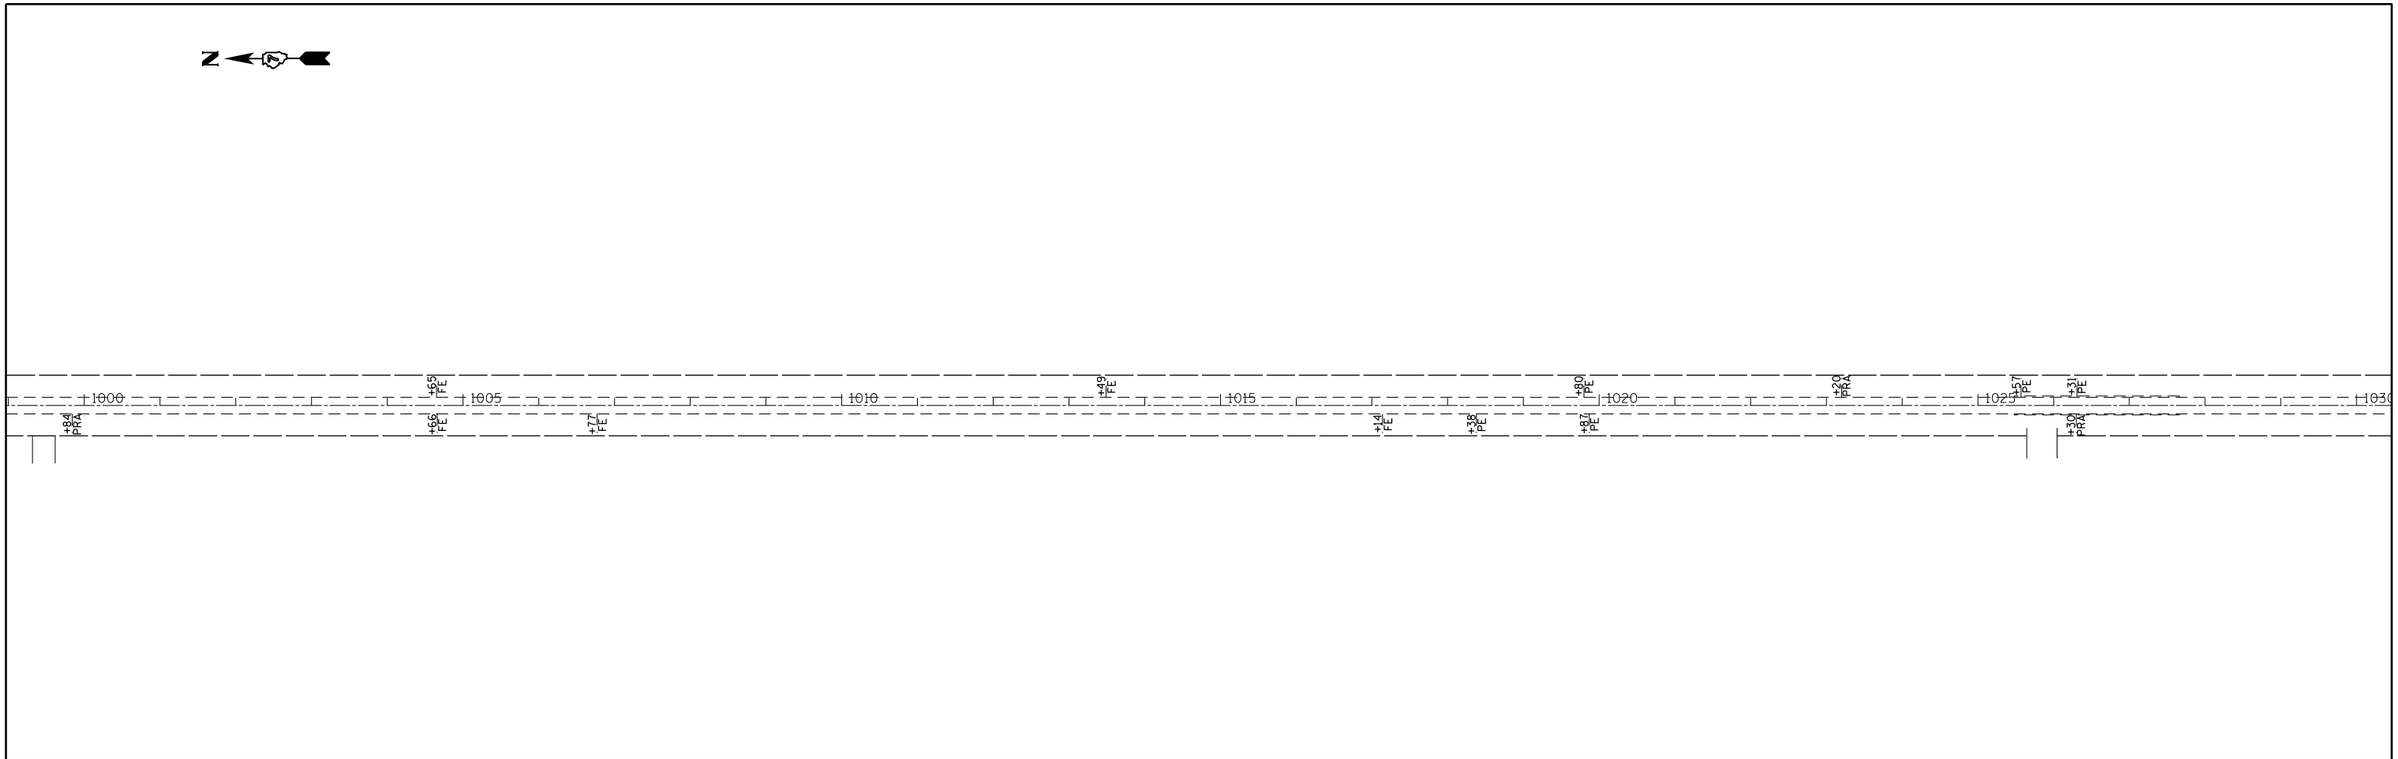


| | | | |
|---|---|---|---|
| FILE NAME = | USER NAME = steffenmk | DESIGNED - | REVISED - |
| c:\pw_work\pwidot\steffenmk\d0121426\D774052-sht-plan.dgn | | DRAWN - | REVISED - |
| | PLOT SCALE = 200.0000 ' / in. | CHECKED - | REVISED - |
| | PLOT DATE = 6/6/2014 | DATE - | REVISED - |

**STATE OF ILLINOIS**
**DEPARTMENT OF TRANSPORTATION**

**RESURFACING PLAN SHEET**

SCALE: 100 | SHEET NO. 6 OF 12 SHEETS | STA. 1000+00 TO STA. 1060+00
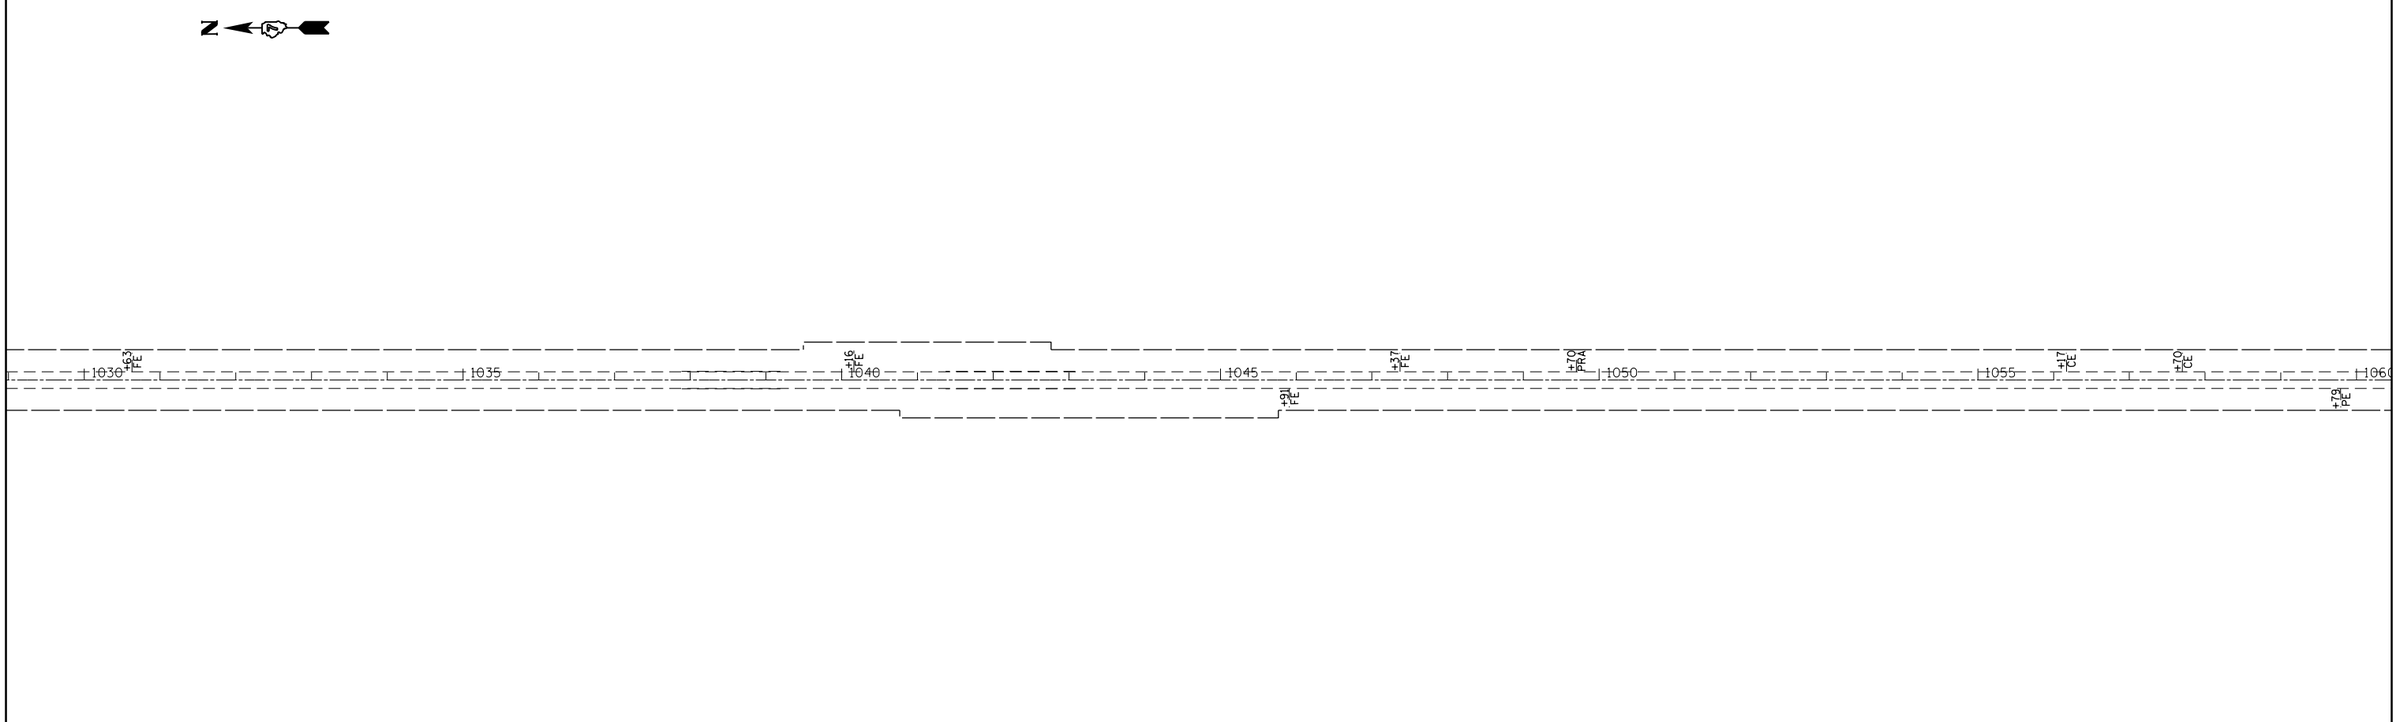
| F.A.S. RTE. | SECTION | COUNTY | TOTAL SHEETS | SHEET NO. |
|---|---|---|---|---|
| 2801 | 102RS-3,103RS-2,102N | • | 84 | 29 |
| | | • Effingham, Fayette | CONTRACT NO. 74052 | |
| | | ILLINOIS | FED. AID PROJECT | |