PLAN
SURVEYED
PLOTTED
ALIGNMENT CHECKED
RT. OF WAY CHECKED
CADD FILE NAME
NOTE BOOK
NO.
BY
DATE

PROFILE
SURVEYED
PLOTTED
GRADES CHECKED
B.M. NOTED
STRUCTURE NOTATIONS CHKD
NOTE BOOK
NO.
BY
DATE

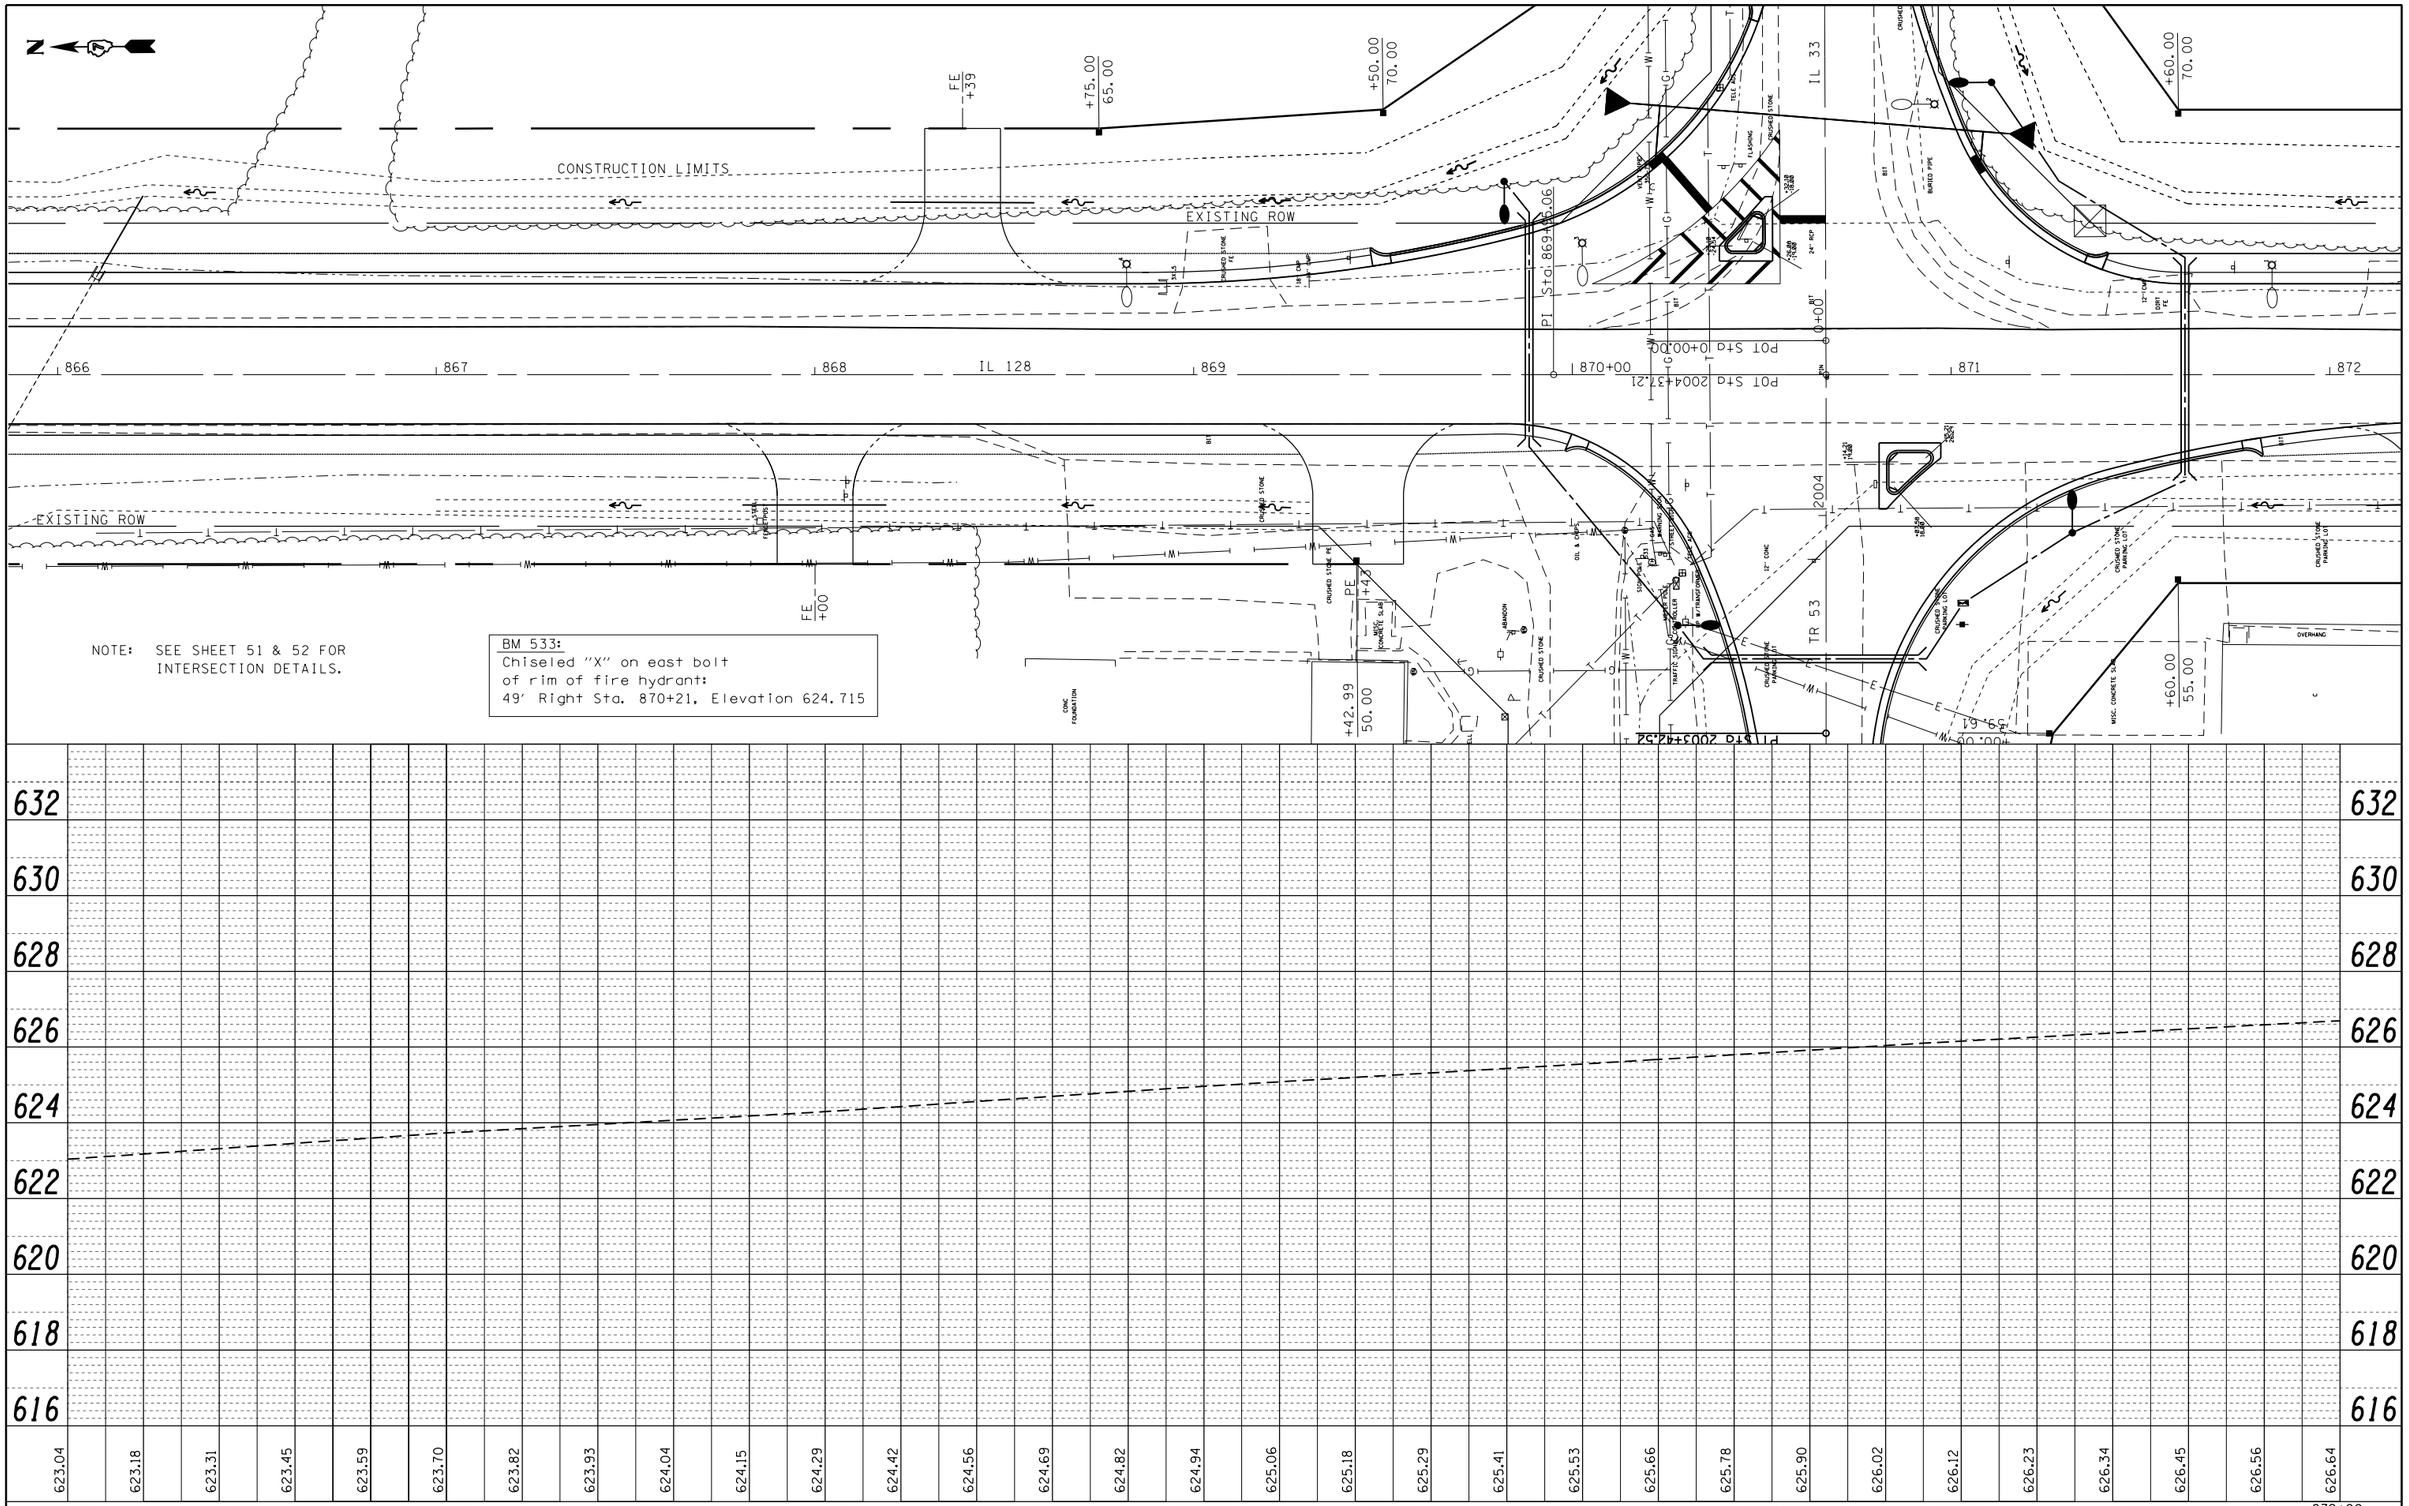

632 630 628 626 624 622 620 618 616

623.04 623.18 623.31 623.45 623.59 623.70 623.82 623.93 624.04 624.15 624.29 624.42 624.56 624.69 624.82 624.94 625.06 625.18 625.29 625.41 625.53 625.66 625.78 625.90 626.02 626.12 626.23 626.34 626.45 626.56 626.64

866+00 866+50 867+00 867+50 868+00 868+50 869+00 869+50 870+00 870+50 871+00 871+50 872+00

FILE NAME = c:\pw_work\pwidot\steffenmk\d0121426\D774852-sht-planprf128.dgn	USER NAME = steffenmk	DESIGNED -	REVISED -
		DRAWN -	REVISED -
	PLOT SCALE = 40.0000 ' / in.	CHECKED -	REVISED -
	PLOT DATE = 6/6/2014	DATE -	REVISED -

STATE OF ILLINOIS
DEPARTMENT OF TRANSPORTATION

PLAN & PROFILE
IL 128

SCALE: 20 | SHEET NO. 2 OF 6 SHEETS | STA. | TO STA.

F.A.S. RTE.	SECTION	COUNTY	TOTAL SHEETS	SHEET NO.
2801	102RS-3,103RS-2,102N	•	84	37
	• Effingham, Fayette	CONTRACT NO. 74052		
	ILLINOIS FED. AID PROJECT			