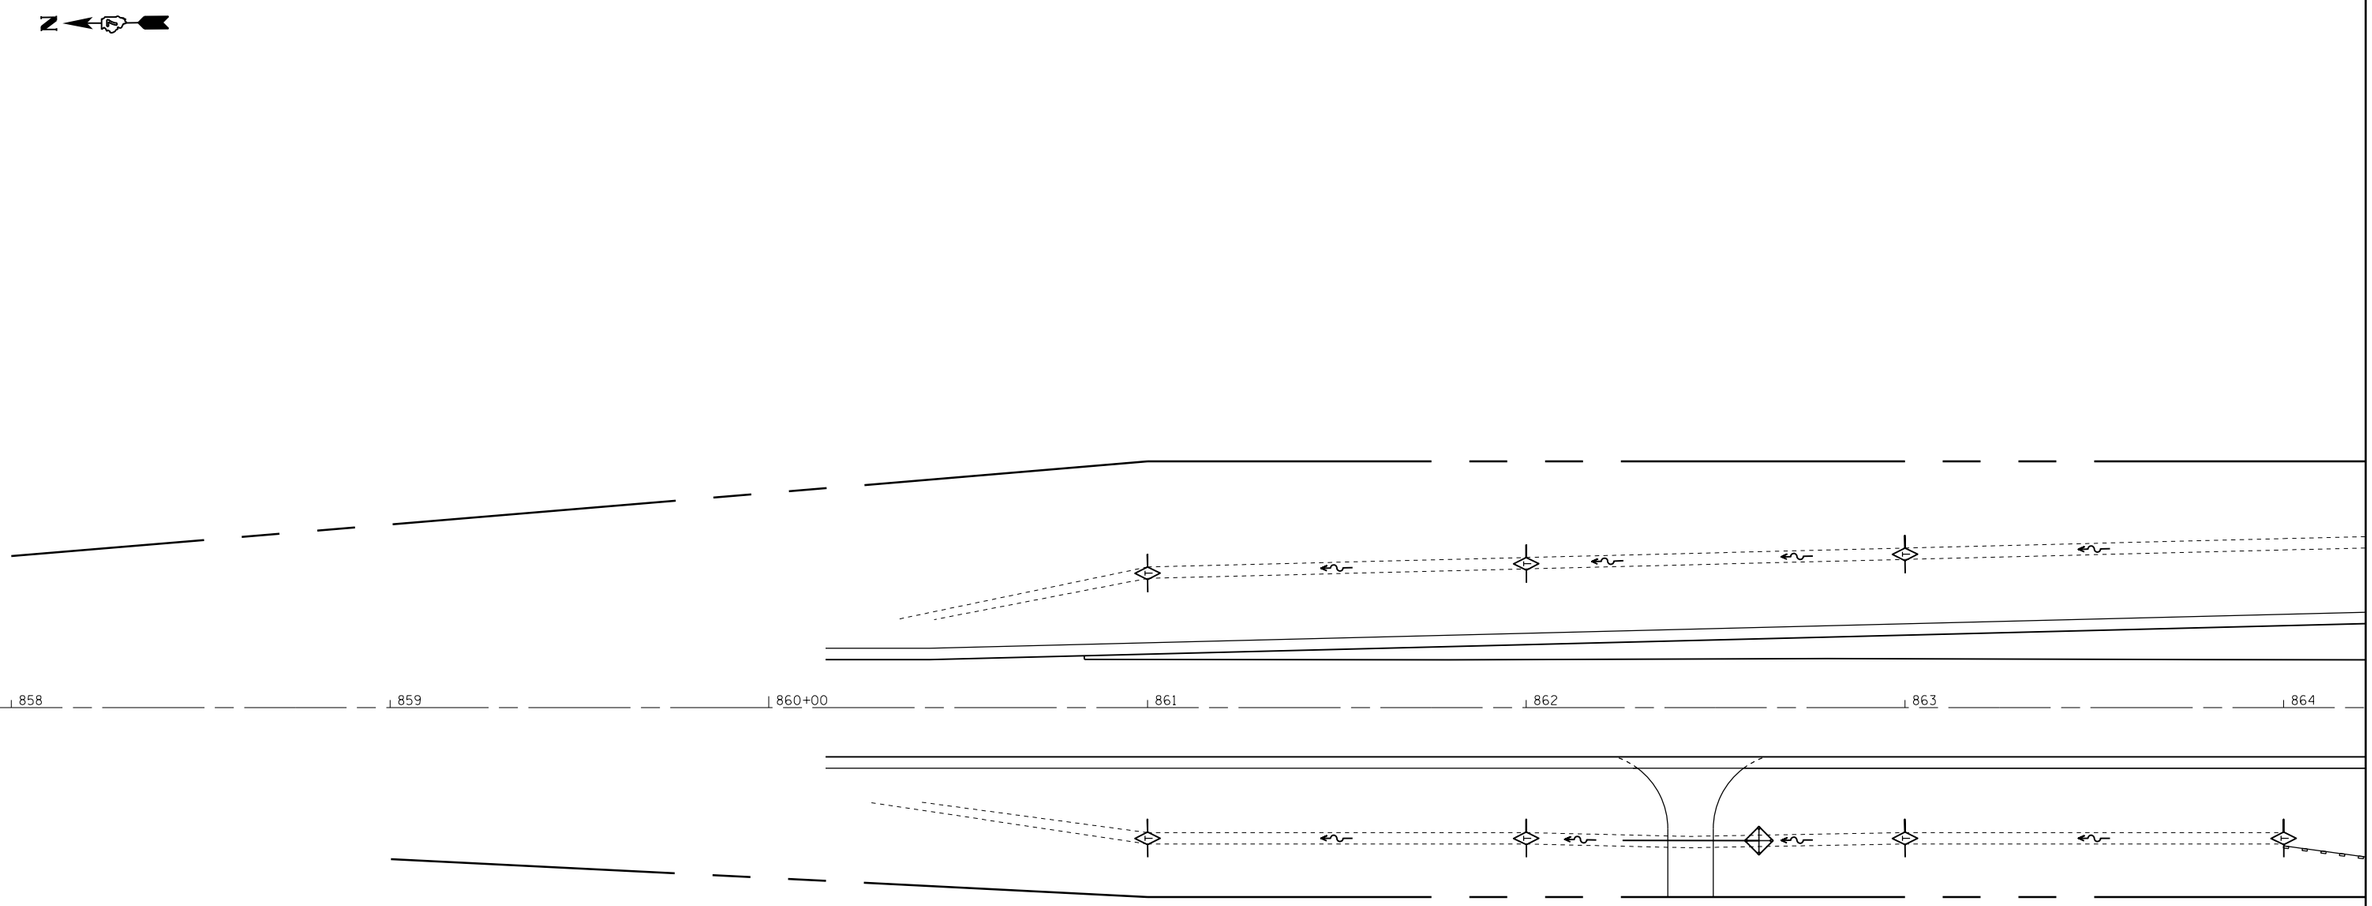

TEMPORARY DITCH CHECK

INLET & PIPE PROTECTION

PERIMETER EROSION BARRIER

FILE NAME = c:\pw_work\pwidot\steffenmk\d0121426\D774052-sht-eros.dgn	USER NAME = steffenmk	DESIGNED -	REVISED -	STATE OF ILLINOIS DEPARTMENT OF TRANSPORTATION	EROSION CONTROL IL 128	F.A.S. RTE.	SECTION	COUNTY	TOTAL SHEETS	SHEET NO.
		DRAWN -	REVISED -			2801	102RS-3,103RS-2,102N	•	84	44
	PLOT SCALE = 40.0000 ' / in.	CHECKED -	REVISED -			• Effingham, Fayette		CONTRACT NO. 74052		
	PLOT DATE = 6/9/2014	DATE -	REVISED -		SCALE: 20 SHEET 1 OF 6 SHEETS STA. TO STA.	ILLINOIS FED. AID PROJECT				