ESCA CONSULTANTS, INC.
CIVIL & STRUCTURAL ENGINEERS
URBANA, ILLINOIS

SCALE IN FEET 20 0 20 40

N

SEC. 33, T5N, R10W, 3RD P.M.

PLAN
SURVEYED
PLOTTED
ALIGNMENT CHECKED
RT. OF WAY CHECKED
CADD FILE NAME
NOTE BOOK
NO.
BY
DATE

PROFILE
SURVEYED
PLOTTED
GRADES CHECKED
BM. NOTED
STRUCTURE NOTATNS CHKD
NOTE BOOK
NO.
BY
DATE

CENTERLINE TIE

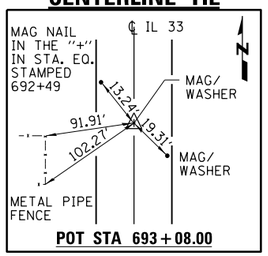

POT STA 693+08.00

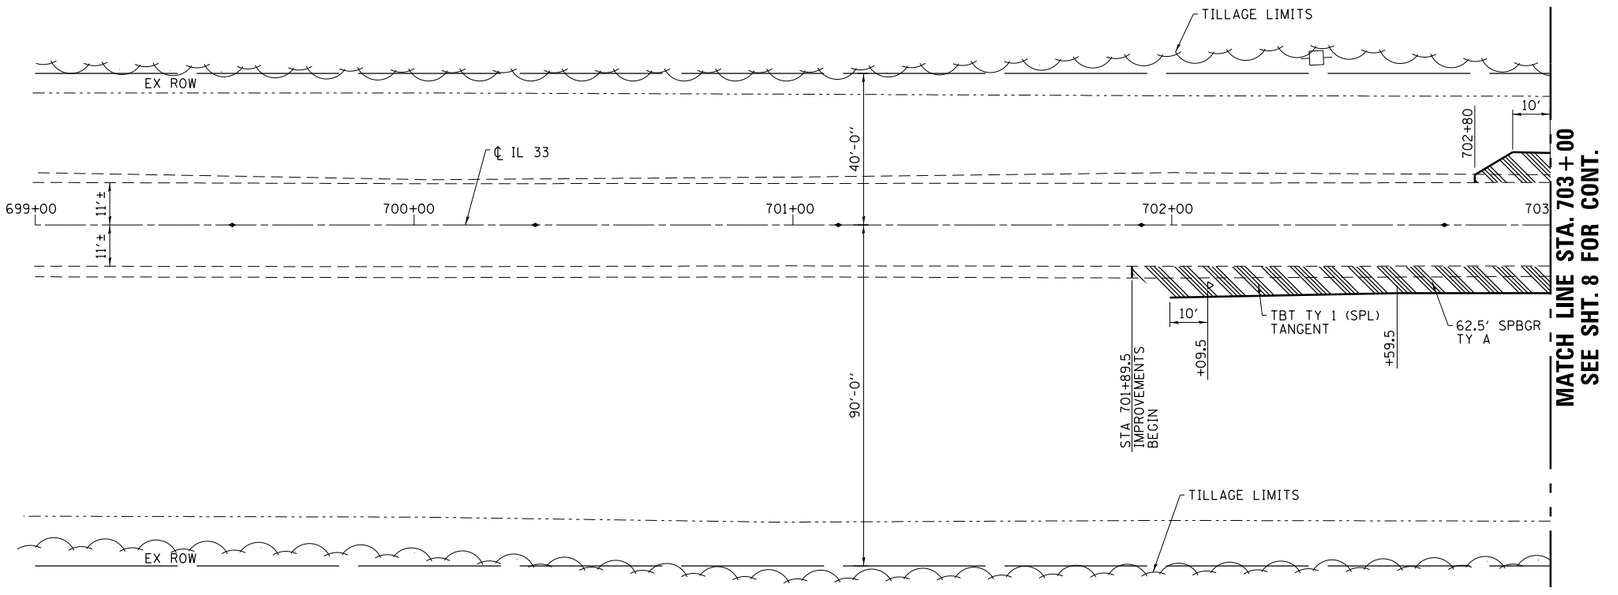

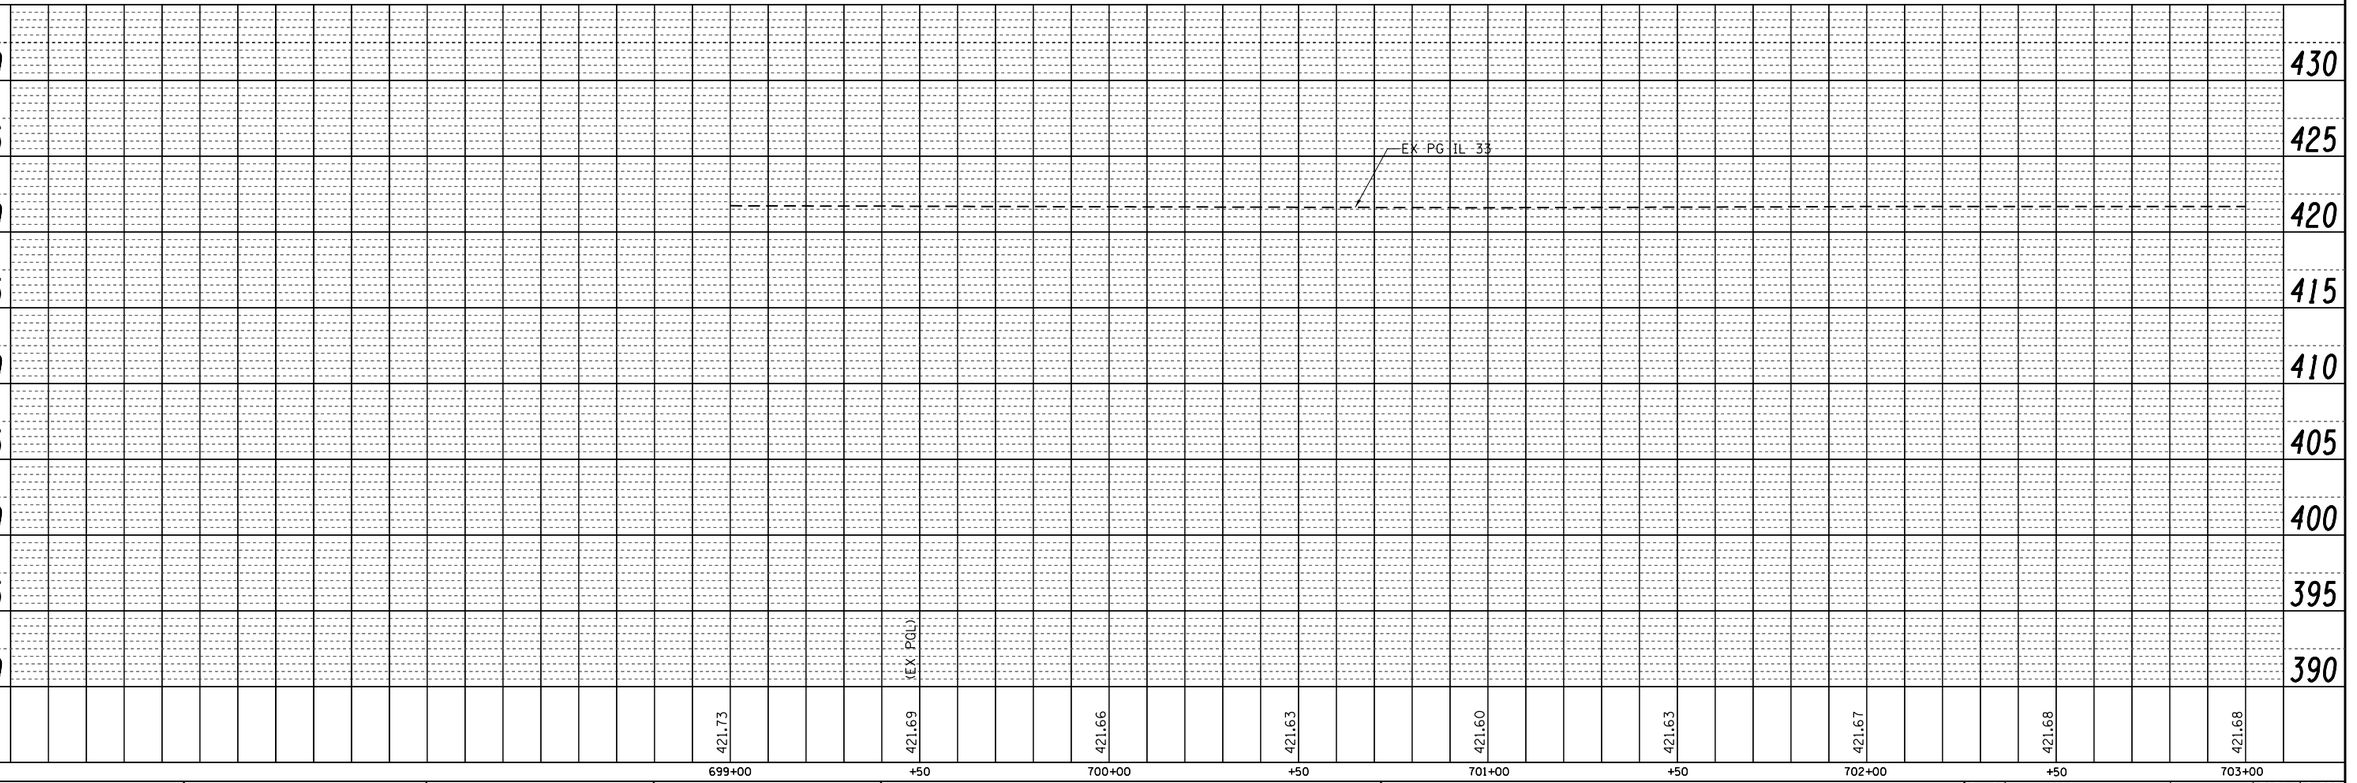

FILE NAME = D:\2012Work\tpldpt\Staff\mk\d0273139\D774105_ESCA_DB01.dgn	USER NAME = steffenmk	DESIGNED - DAJ	REVISED -
	ESCA JOB NO. 933.13	DRAWN - HAS	REVISED -
	PLOT SCALE = 0.16667 ' / in.	CHECKED - ELH	REVISED -
SCALES: (HORIZ) 1"=10' (VERT) 1"=5'	PLOT DATE = 6/2/2014 1:06:24 PM	DATE - 05/10	REVISED -

STATE OF ILLINOIS
DEPARTMENT OF TRANSPORTATION

FAP RTE 781 (IL 33) PLAN AND PROFILE

SCALE: 1"=20'-0" | SHEET NO. 1 OF 3 SHEETS | STA. 699+00 | TO STA. 703+00

F.A.P RTE.	SECTION	COUNTY	TOTAL SHEETS	SHEET NO.
781	109B-1	LAWRENCE	34	7
		CONTRACT NO. 74105		
FED. ROAD DIST. NO.	ILLINOIS	FED. AID PROJECT		