ESCA CONSULTANTS, INC.
CIVIL & STRUCTURAL ENGINEERS
URBANA, ILLINOIS

| PLAN | DATE |
|---|---|
| SURVEYED | |
| PLOTTED | |
| ALIGNMENT CHECKED | |
| RT. OF WAY CHECKED | |
| CADD FILE NAME | |
| NOTE BOOK | |
| NO. | |

SEC. 33, T5N, R10W, 3RD P.M.

20 0 20 40
SCALE IN FEET

N

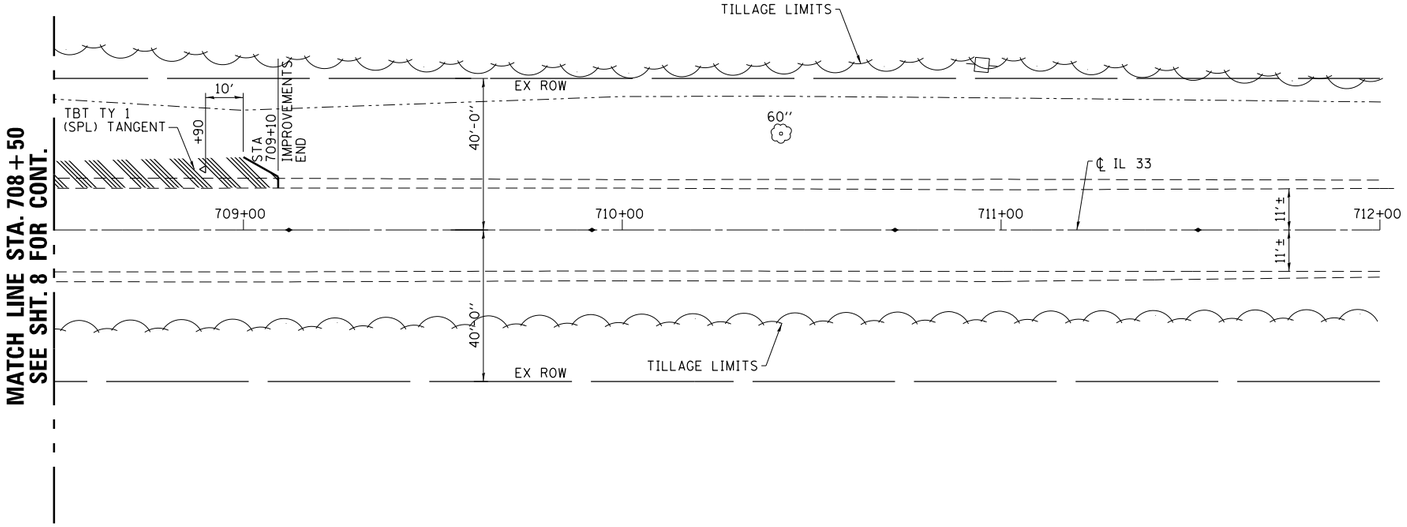


## CENTERLINE TIE

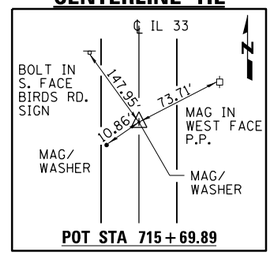


POT STA 715+69.89

SEC. 33, T5N, R10W, 3RD P.M.

| PROFILE | DATE |
|---|---|
| SURVEYED | |
| PLOTTED | |
| GRADES CHECKED | |
| BM. NOTED | |
| STRUCTURE NOTATNS CHKD | |
| NOTE BOOK | |
| NO. | |

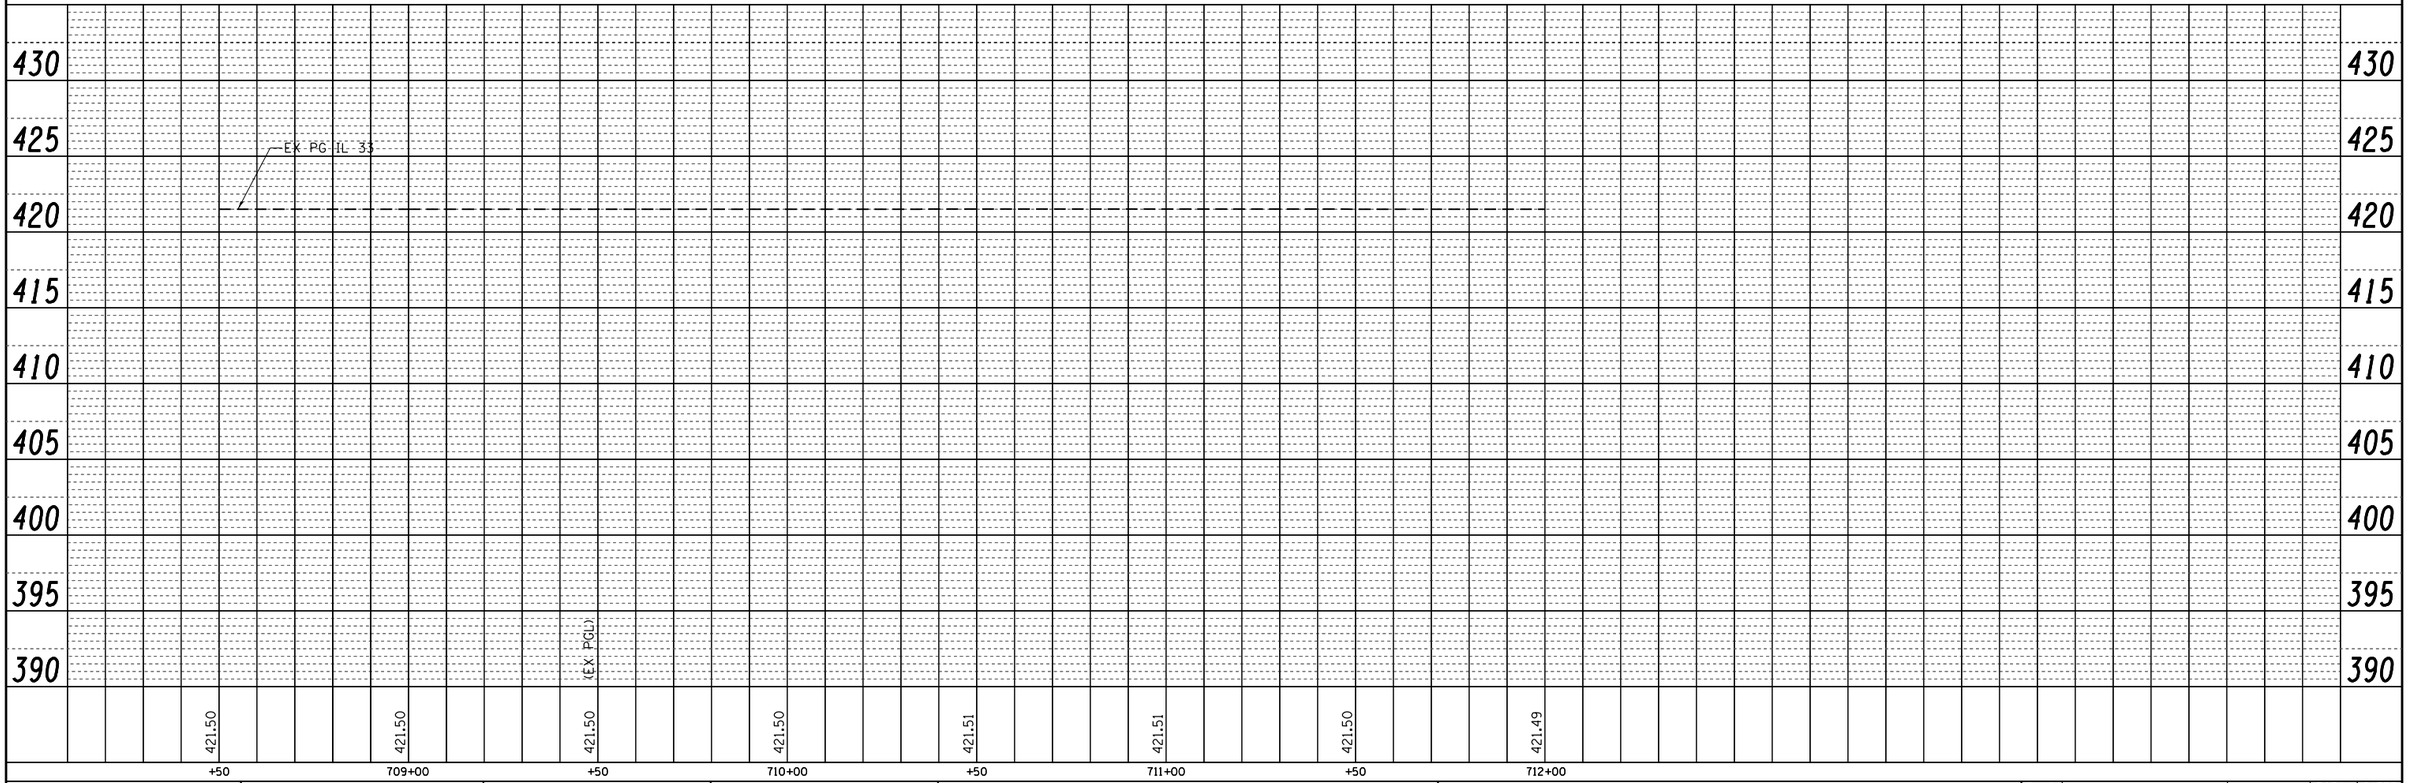


| | | | |
|---|---|---|---|
| FILE NAME = D774105-sht-plnprf03.dgn | USER NAME = steffenmk | DESIGNED - DAJ | REVISED - |
| | ESCA JOB NO. 933.13 | DRAWN - HAS | REVISED - |
| SCALES: (HORIZ) 1"=10' (VERT) 1"=5' | PLOT SCALE = 0.16667 ' / in. | CHECKED - ELH | REVISED - |
| | PLOT DATE = 6/2/2014 1:09:57 PM | DATE - 05/10 | REVISED - |

**STATE OF ILLINOIS**
**DEPARTMENT OF TRANSPORTATION**

**FAP RTE 781 (IL 33) PLAN AND PROFILE**

SCALE: 1"=20'-0" | SHEET NO. 3 OF 3 SHEETS | STA. 708+50 | TO STA. 712+00

| F.A.P RTE. | SECTION | COUNTY | TOTAL SHEETS | SHEET NO. |
|---|---|---|---|---|
| 781 | 109B-1 | LAWRENCE | 34 | 9 |
| | | CONTRACT NO. 74105 | | |
| FED. ROAD DIST. NO. | ILLINOIS | FED. AID PROJECT | | |