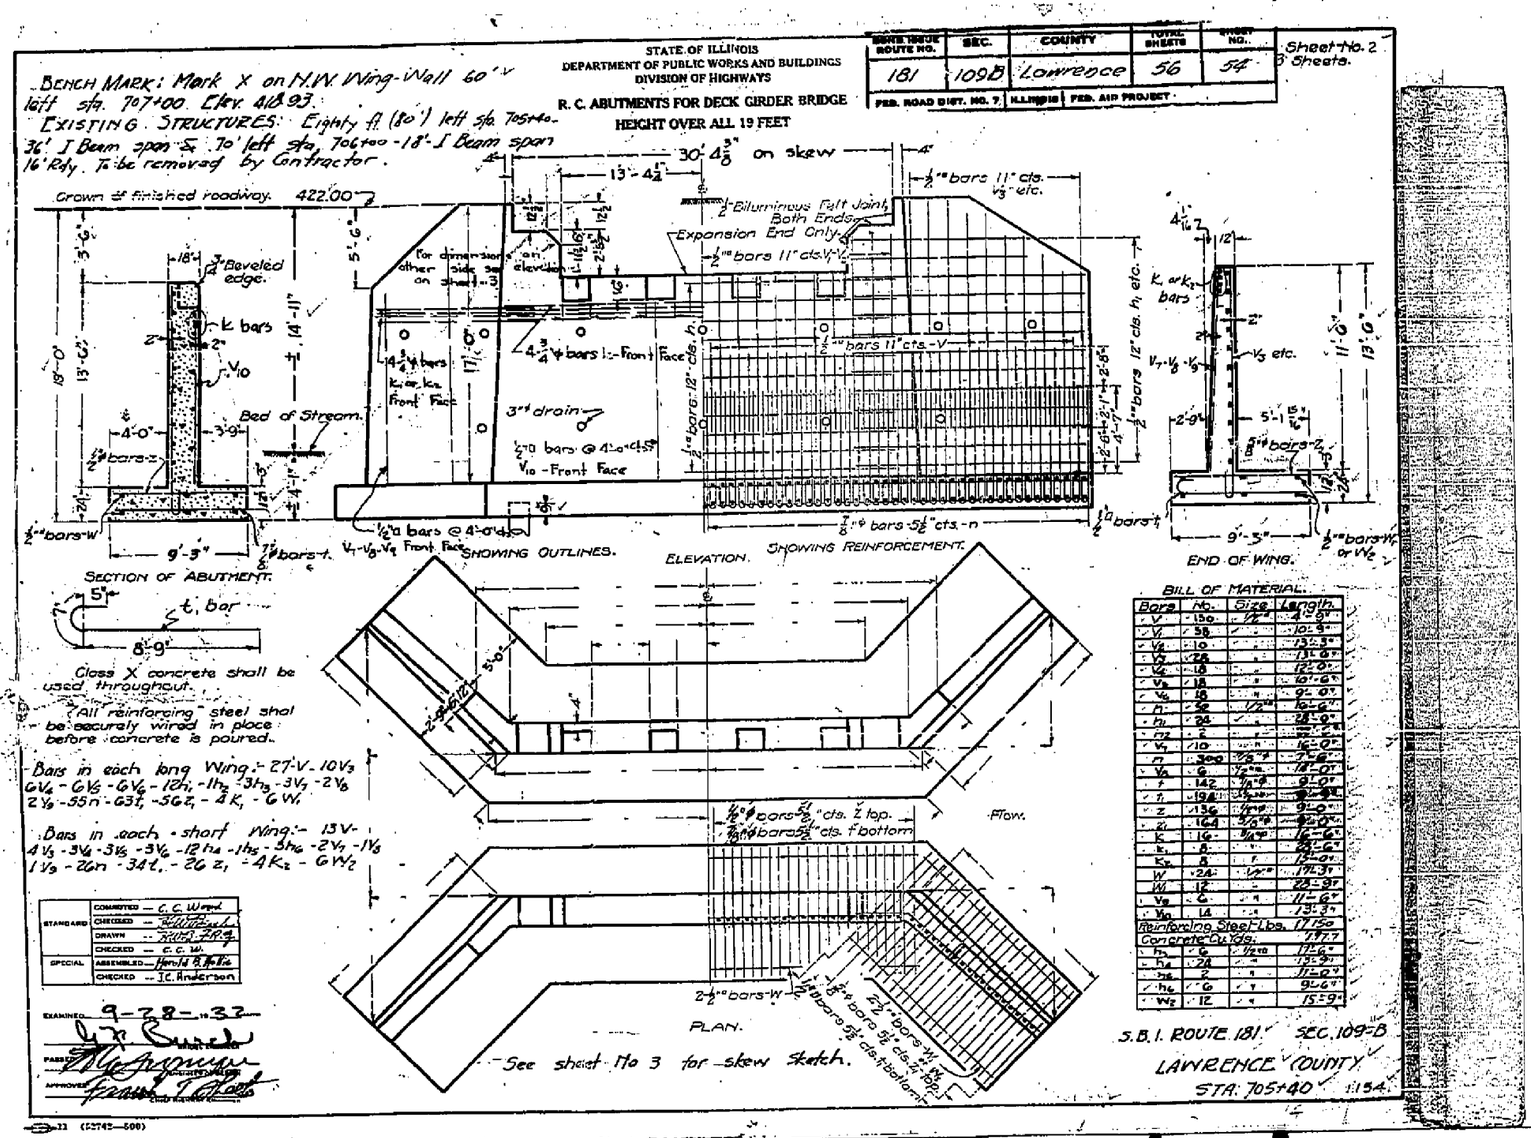

FOR INFORMATION ONLY

FILE NAME =	USER NAME = steffenmk	DESIGNED - DAJ	REVISED -	STATE OF ILLINOIS DEPARTMENT OF TRANSPORTATION	EXISTING STRUCTURE PLANS	F.A.P. RTE. 781	SECTION 109B-1	COUNTY LAWRENCE	TOTAL SHEETS 34	SHEET NO. 25
		DRAWN - HAS	REVISED -					CONTRACT NO. 74105		
	PLOT SCALE = 0.1667 ' / in.	CHECKED - ELH	REVISED -		SCALE: SHEET NO. 1 OF 4 SHEETS STA. TO STA.	FED. ROAD DIST. NO.	ILLINOIS	FED. AID PROJECT AID		
	PLOT DATE = 6/2/2014 1:11:22 PM	DATE - 02/10	REVISED -							