ESCA CONSULTANTS, INC.
CIVIL & STRUCTURAL ENGINEERS
URBANA, ILLINOIS

FINAL SURVEY	NOTE BOOK	NO.
	SURVEYED	
	PLOTTED	
	TEMPLATE	
	AREAS	
	AREAS CHECKED	

ORIGINAL SURVEY	NOTE BOOK	NO.
	SURVEYED	
	PLOTTED	
	TEMPLATE	
	AREAS	
	AREAS CHECKED	

BY	DATE

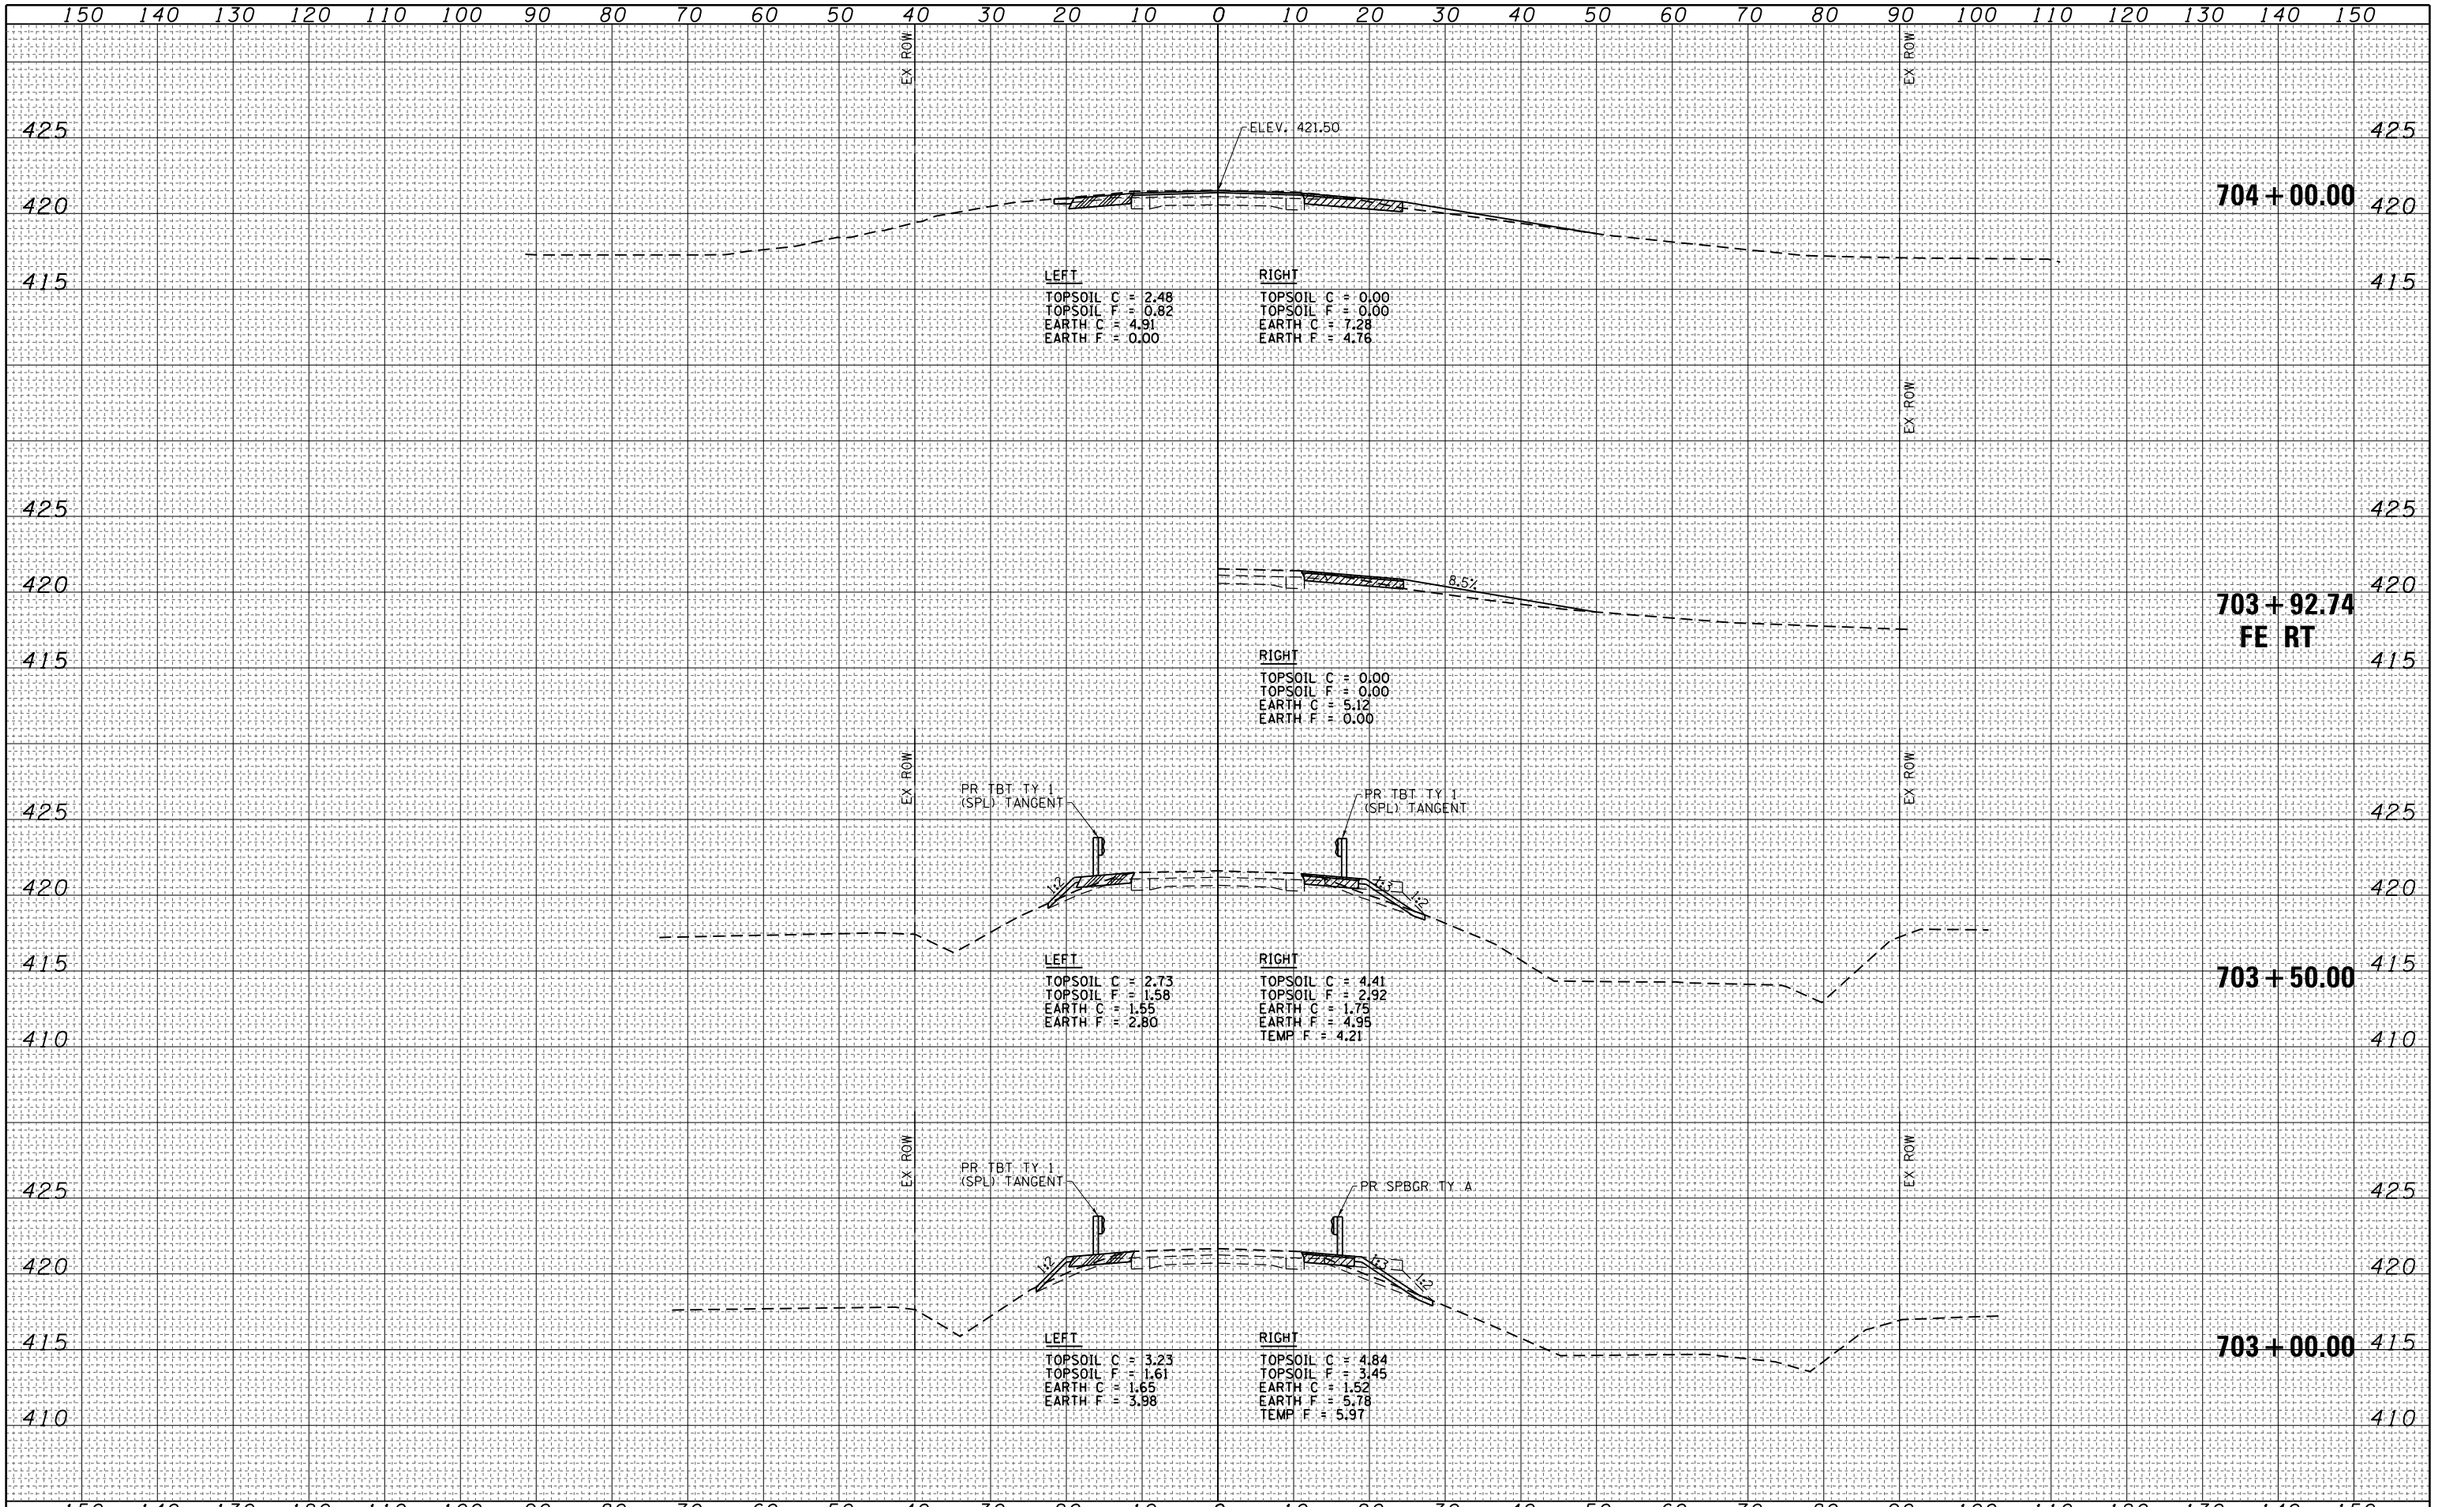

FILE NAME =	USER NAME = steffenmk	DESIGNED - DAJ	REVISED -
C:\pw\dot\d0273139\D774105-sht-xssht01.dgn		DRAWN - RJT/HAS	REVISED -
	PLOT SCALE = 20.0000 ' / in.	CHECKED - ELH	REVISED -
SCALES: (HORIZ) 1"=10' (VERT) 1"=5'	PLOT DATE = 6/2/2014 1:35:21 PM	DATE - 06/11	REVISED -

STATE OF ILLINOIS
DEPARTMENT OF TRANSPORTATION

FAP 781 (IL 33) CROSS SECTIONS

SCALE: AS SHOWN | SHEET NO. 2 OF 6 SHEETS | STA. 703+00 TO STA. 704+00

F.A.P. RTE.	SECTION	COUNTY	TOTAL SHEETS	SHEET NO.
781	109B-1	LAWRENCE	34	30
		CONTRACT NO. 74105		
FED. ROAD DIST. NO.	ILLINOIS	FED. AID PROJECT		