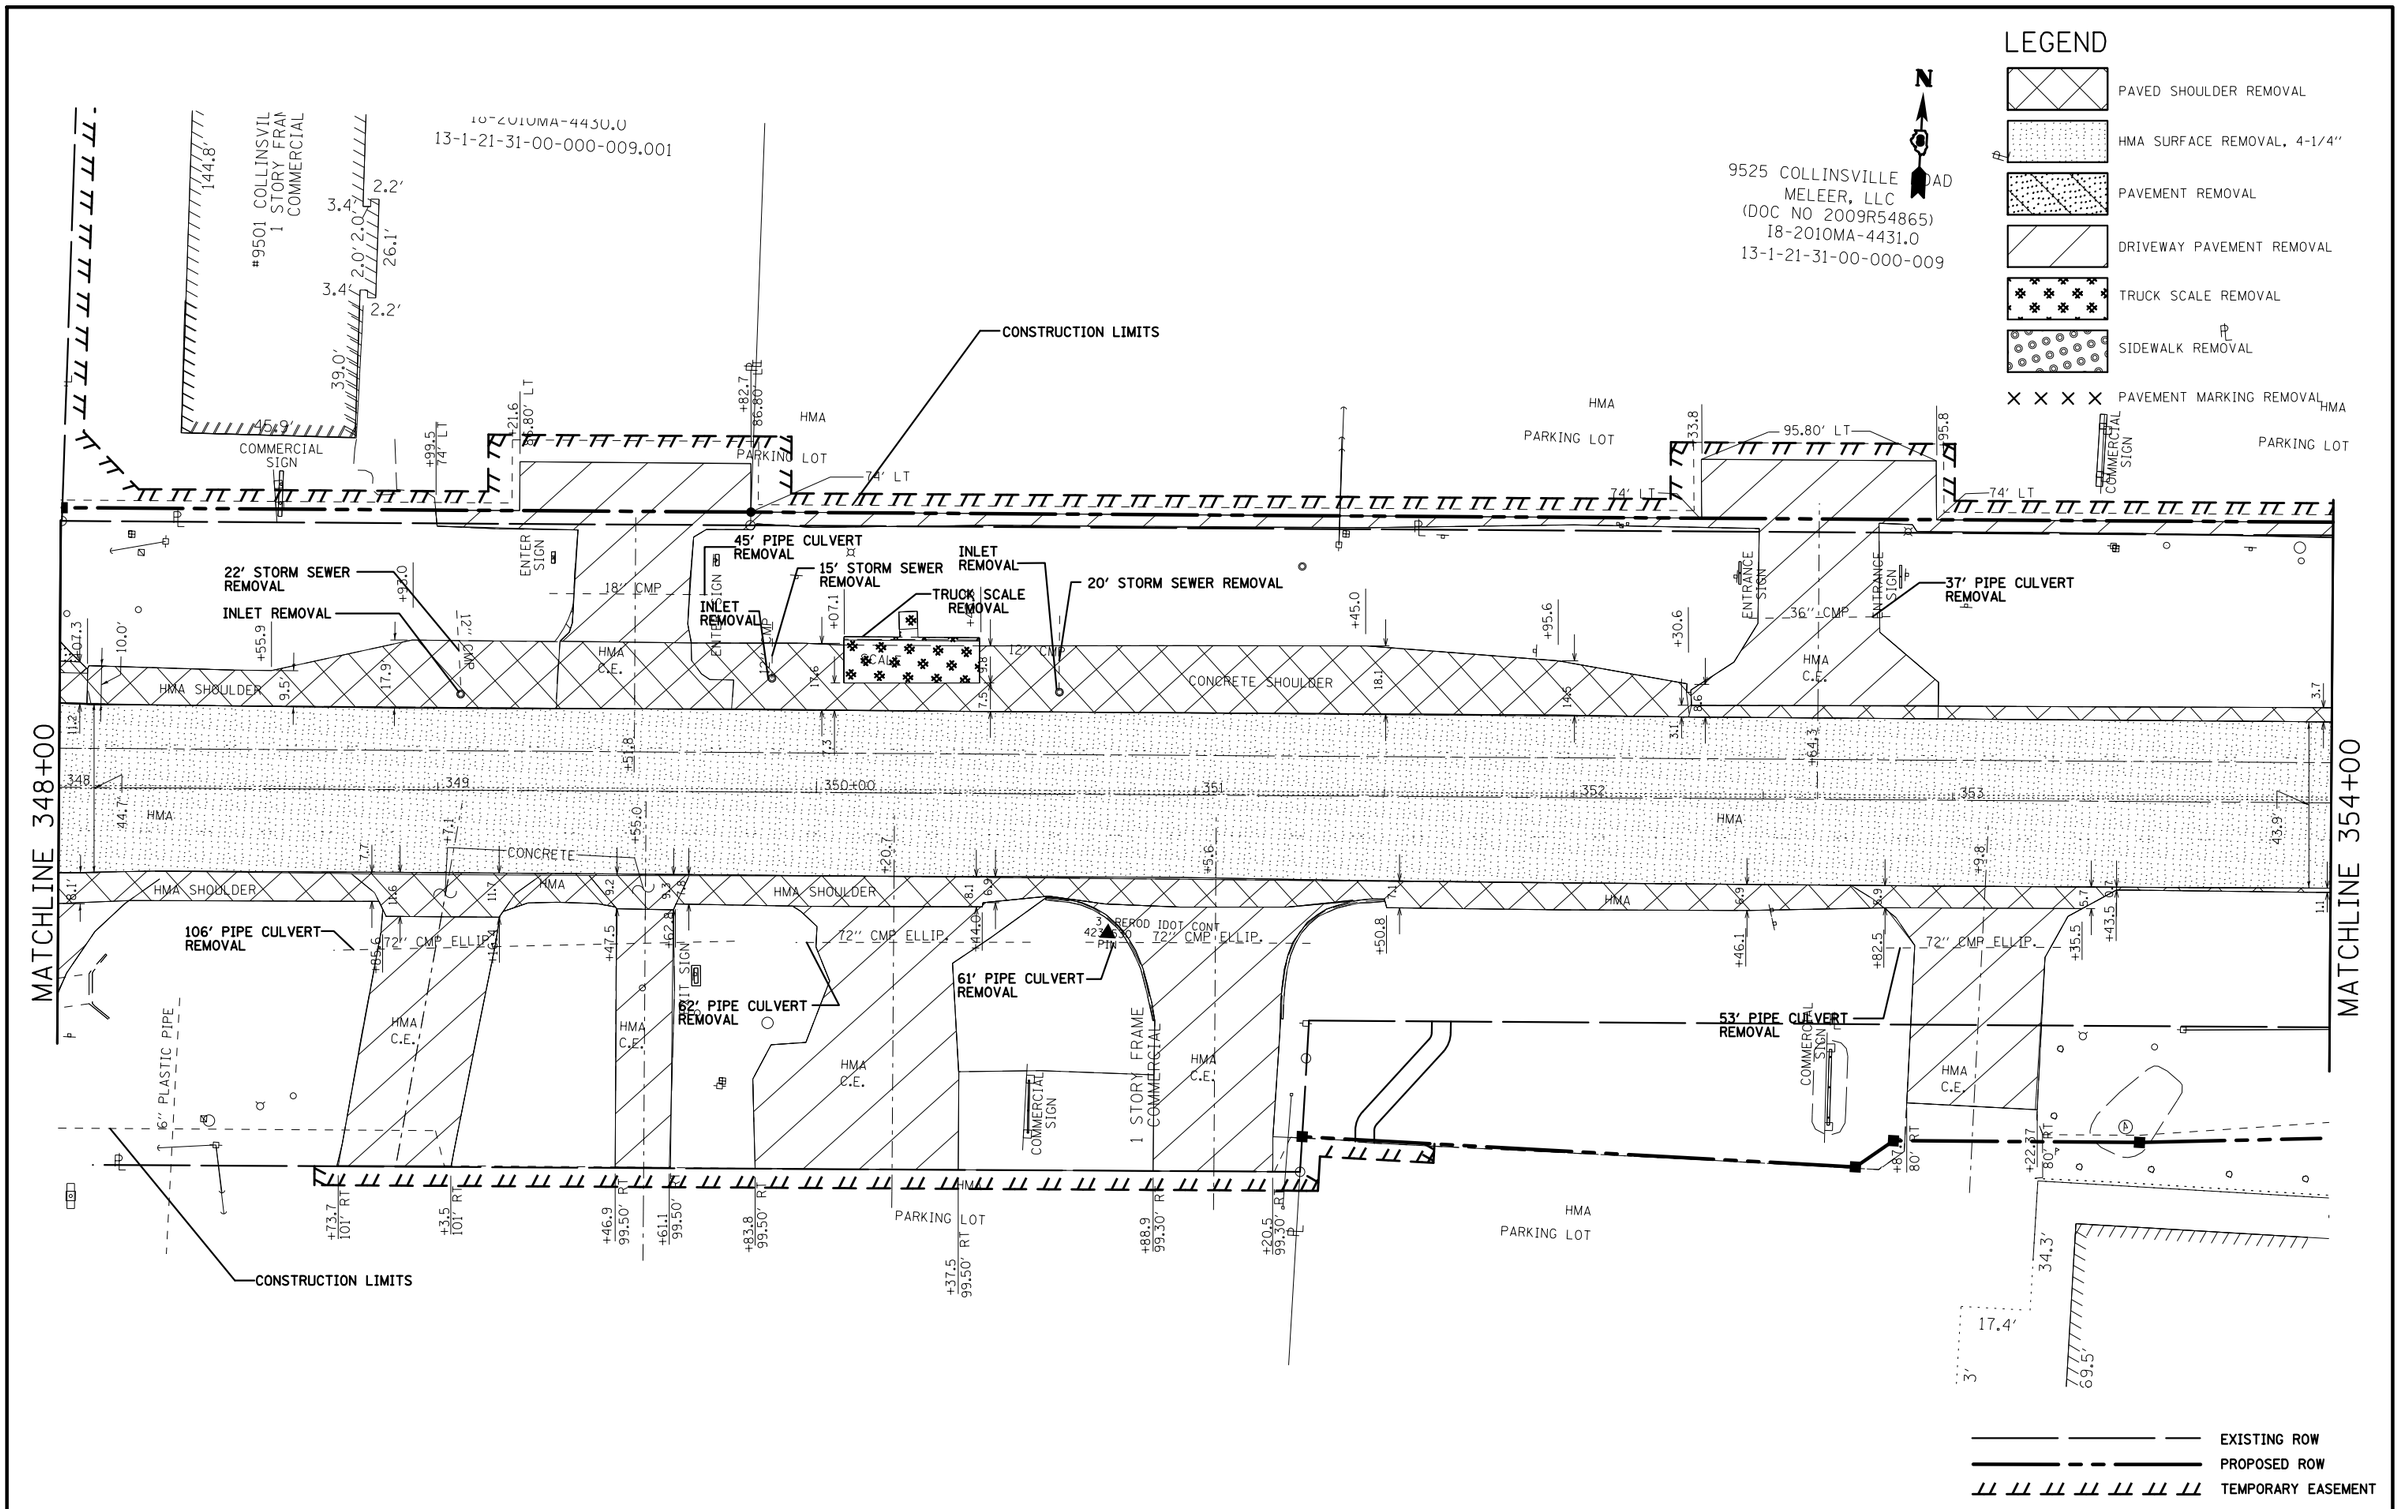

FILE NAME = $FILEL$	USER NAME = $USER$	DESIGNED -	REVISED -	STATE OF ILLINOIS DEPARTMENT OF TRANSPORTATION	REMOVAL PLAN SHEETS	F.A.U. RTE. 9128	SECTION 28-R-1	COUNTY MADISON	TOTAL SHEETS 64 / SHEET NO. 24
		DRAWN -	REVISED -						
	PLOT SCALE = $SCALE$	CHECKED -	REVISED -					CONTRACT NO. 76F11	
$MODELNAME$	PLOT DATE = $DATE$	DATE -	REVISED -		SCALE: 1"=20' SHEET 2 OF 4 SHEETS STA. 348+00 TO STA. 354+00			ILLINOIS FED. AID PROJECT	