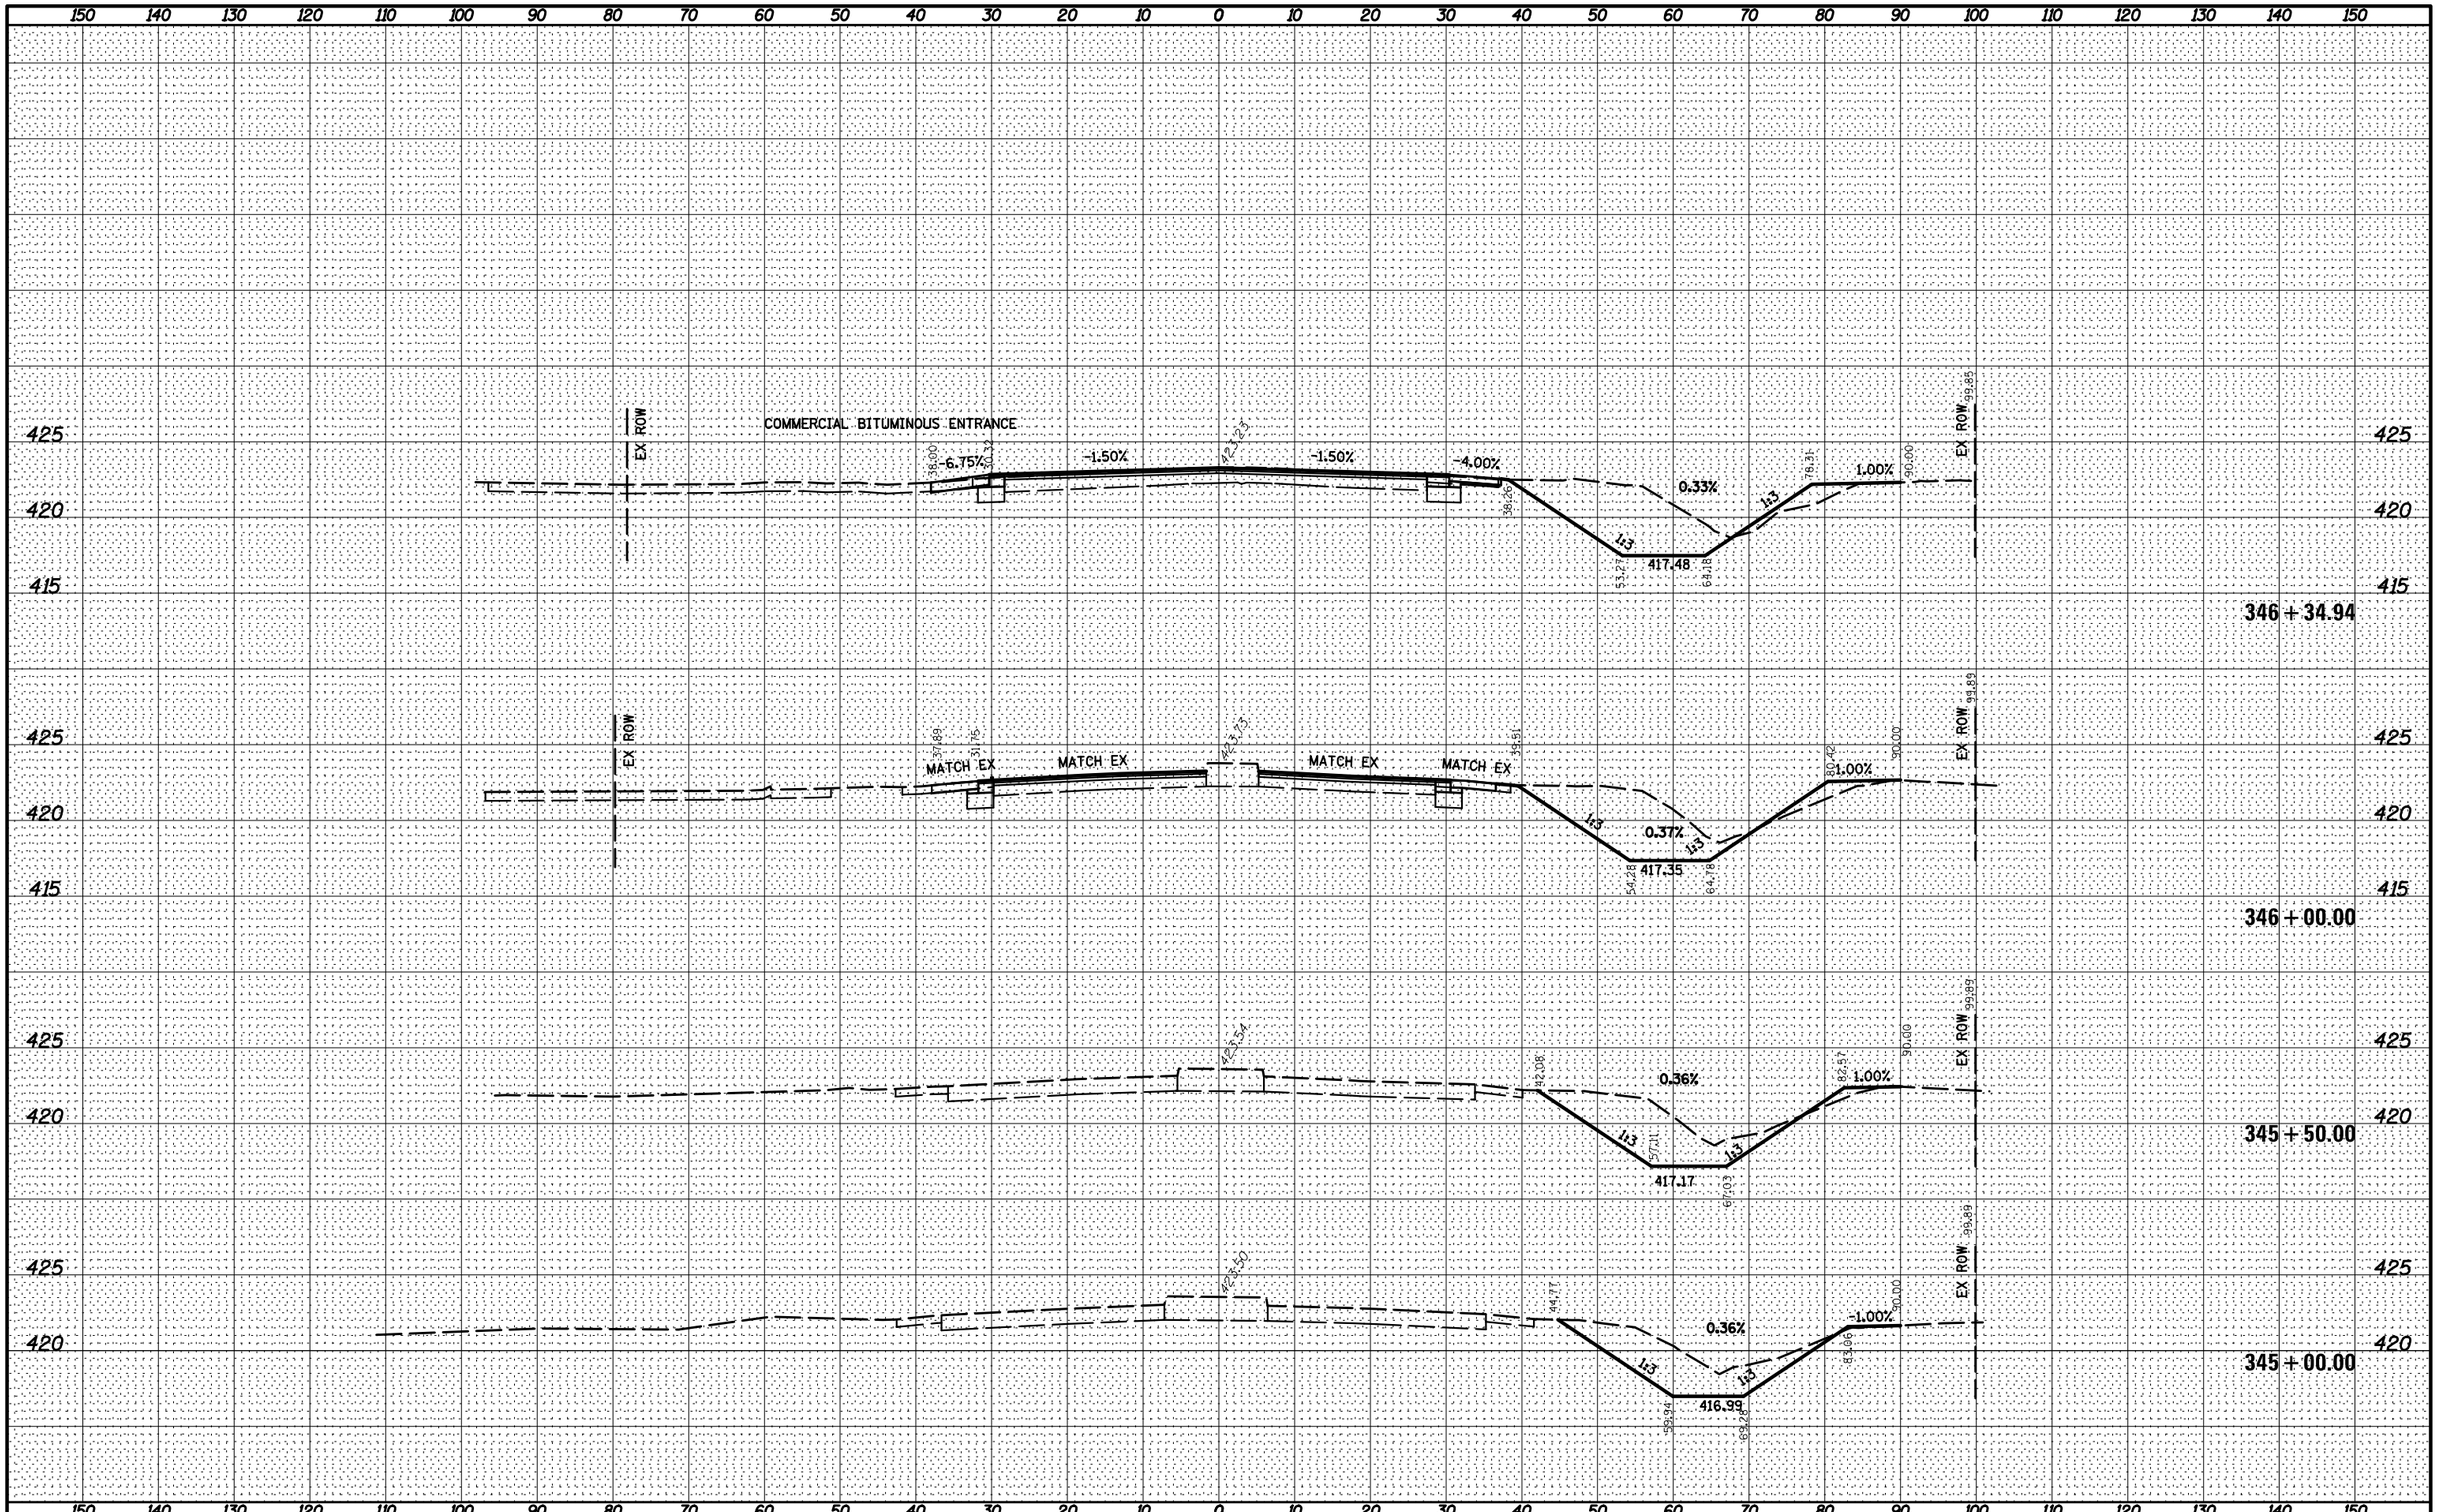

FILE NAME = $FILE1$	USER NAME = $USER$	DESIGNED -	REVISED -	STATE OF ILLINOIS DEPARTMENT OF TRANSPORTATION	CROSS SECTIONS	F.A.U. RTE.	SECTION	COUNTY	TOTAL SHEETS	SHEET NO.
		DRAWN -	REVISED -			9128	28-R-1	MADISON	64	55
	PLOT SCALE = $SCALE$	CHECKED -	REVISED -					CONTRACT NO. 76F11		
$MODELNAME$	PLOT DATE = $DATE$	DATE -	REVISED -		SCALE: SHEET 2 OF 11 SHEETS STA. 345+00.00 TO STA. 346+34.94			ILLINOIS FED. AID PROJECT		

FINAL SURVEY	BY	DATE
SURVEYED		
PLOTTED		
TEMPLATE		
AREAS		
AREAS CHECKED		
NOTE BOOK NO.		

ORIGINAL SURVEY	BY	DATE
SURVEYED		
PLOTTED		
TEMPLATE		
AREAS		
AREAS CHECKED		
NOTE BOOK NO.		