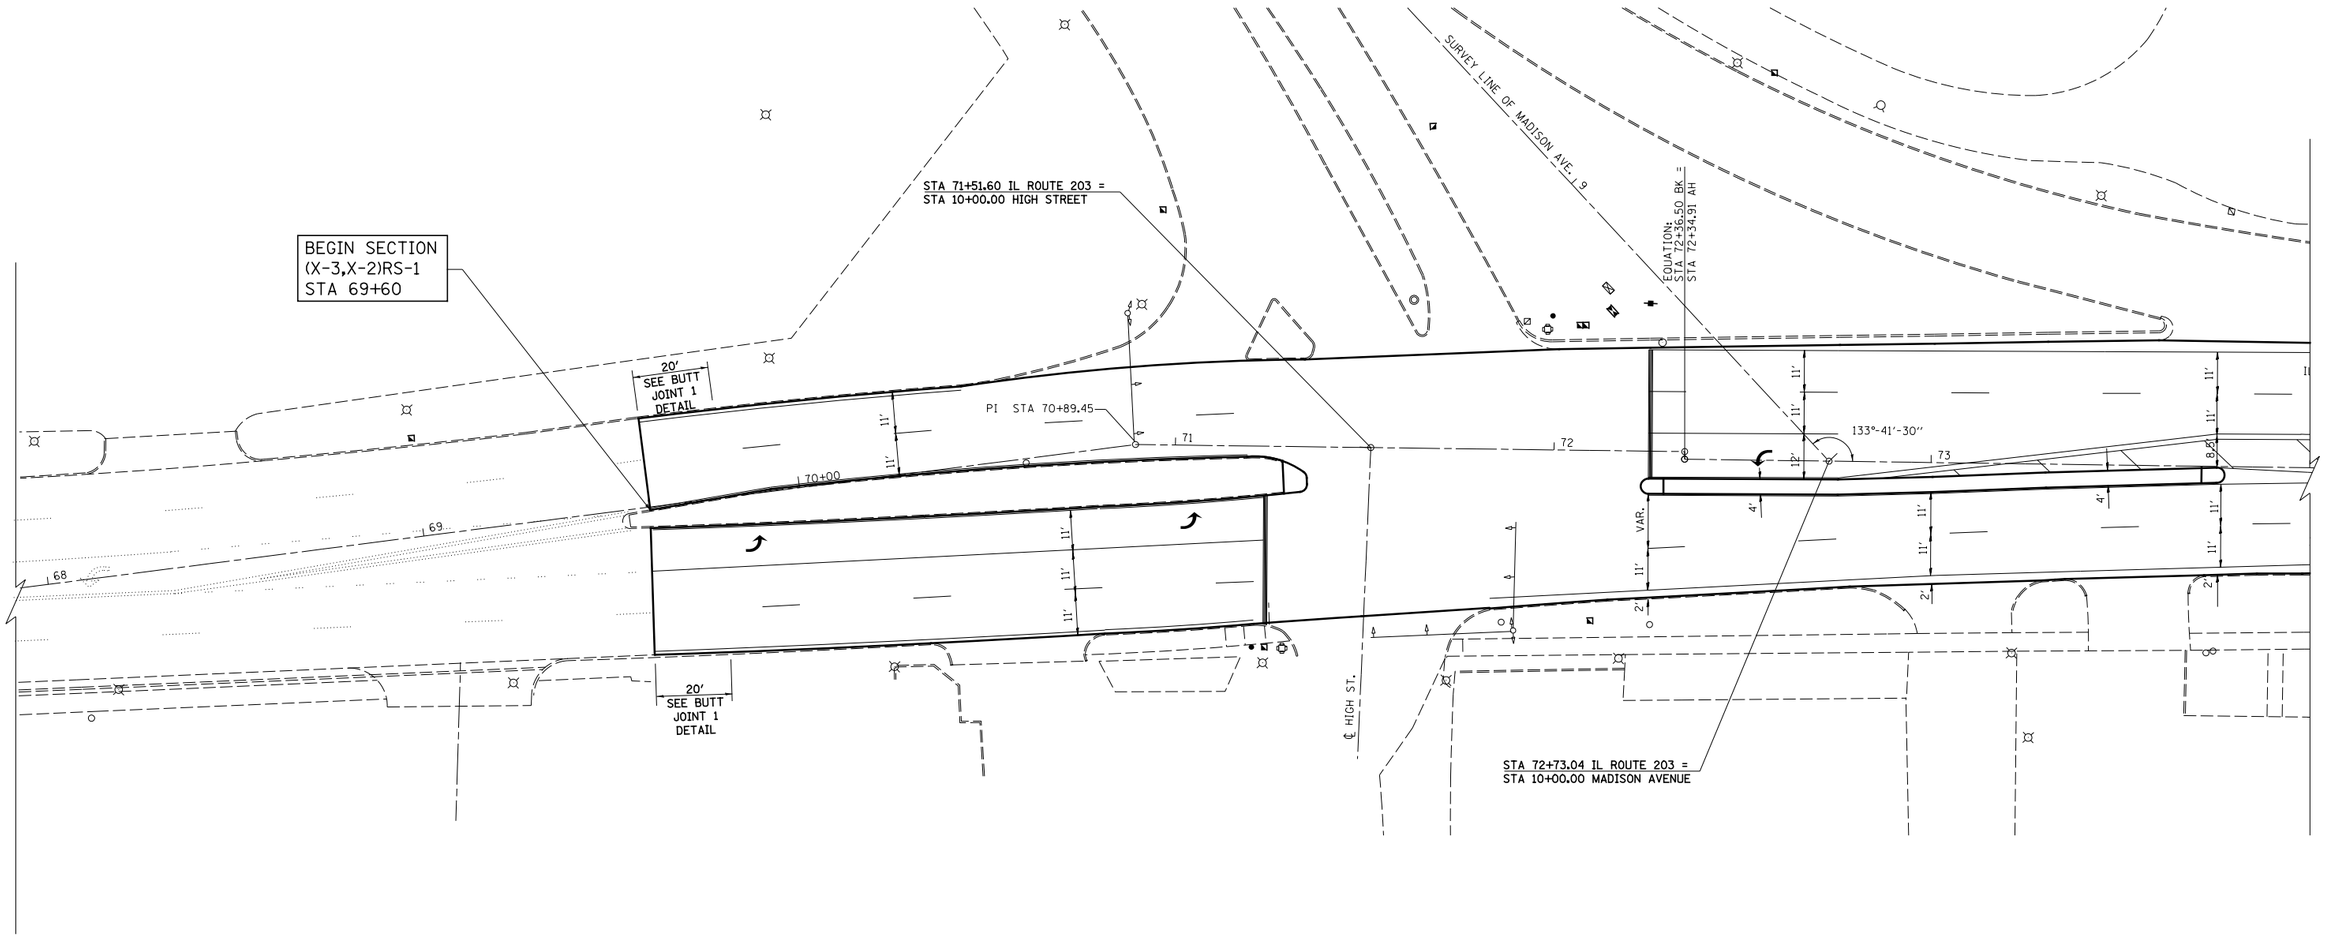

FILE NAME = $FILEL$	USER NAME = betsy	DESIGNED - ESW	REVISED - 5-30-14	STATE OF ILLINOIS DEPARTMENT OF TRANSPORTATION	BEGINNING AND ENDING DETAILS	F.A.P RTE.	SECTION	COUNTY	TOTAL SHEETS / SHEET NO.
		DRAWN - PDB	REVISED -			594	(X-3,X-2)RS-1	MADISON	52 / 20
	PLOT SCALE = 40.000 ' / in.	CHECKED - JWS	REVISED -					CONTRACT NO. 76G24	
	PLOT DATE = 6/5/2014	DATE - 4-01-14	REVISED -		SCALE: 1"=20' / SHEET NO. 1 OF 3 SHEETS / STA. TO STA.			ILLINOIS FED. AID PROJECT	