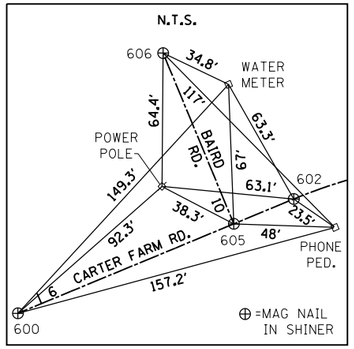

P.O.T. STA. 5+87.80 ℄ CARTER FARM RD.
N. 430,592.1537
E. 961,527.6064
P.O.T. STA. 10+00.00 ℄ BAIRD RD.
STA. 7+00.00 ℄ CARTER FARM RD
N. 430,590.6516
E. 961,639.7859
P.C. STA. 7+31.14 ℄ CARTER FARM RD.
N. 430,590.2345
E. 961,670.9326
P.O.T. STA. 10+88.72 ℄ BAIRD RD.
N. 430,679.3610
E. 961,640.9738

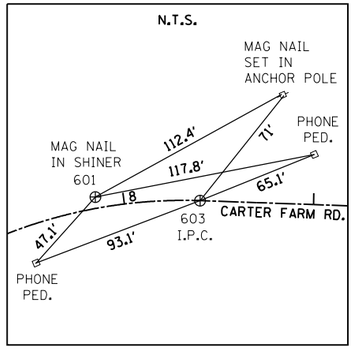

P.I. STA. 7+86.44 ℄ CARTER FARM RD.
N. 430,589.4940
E. 961,726.2316
P.T. STA. 8+40.06 ℄ CARTER FARM RD.
N. 430,565.9113
E. 961,776.2553

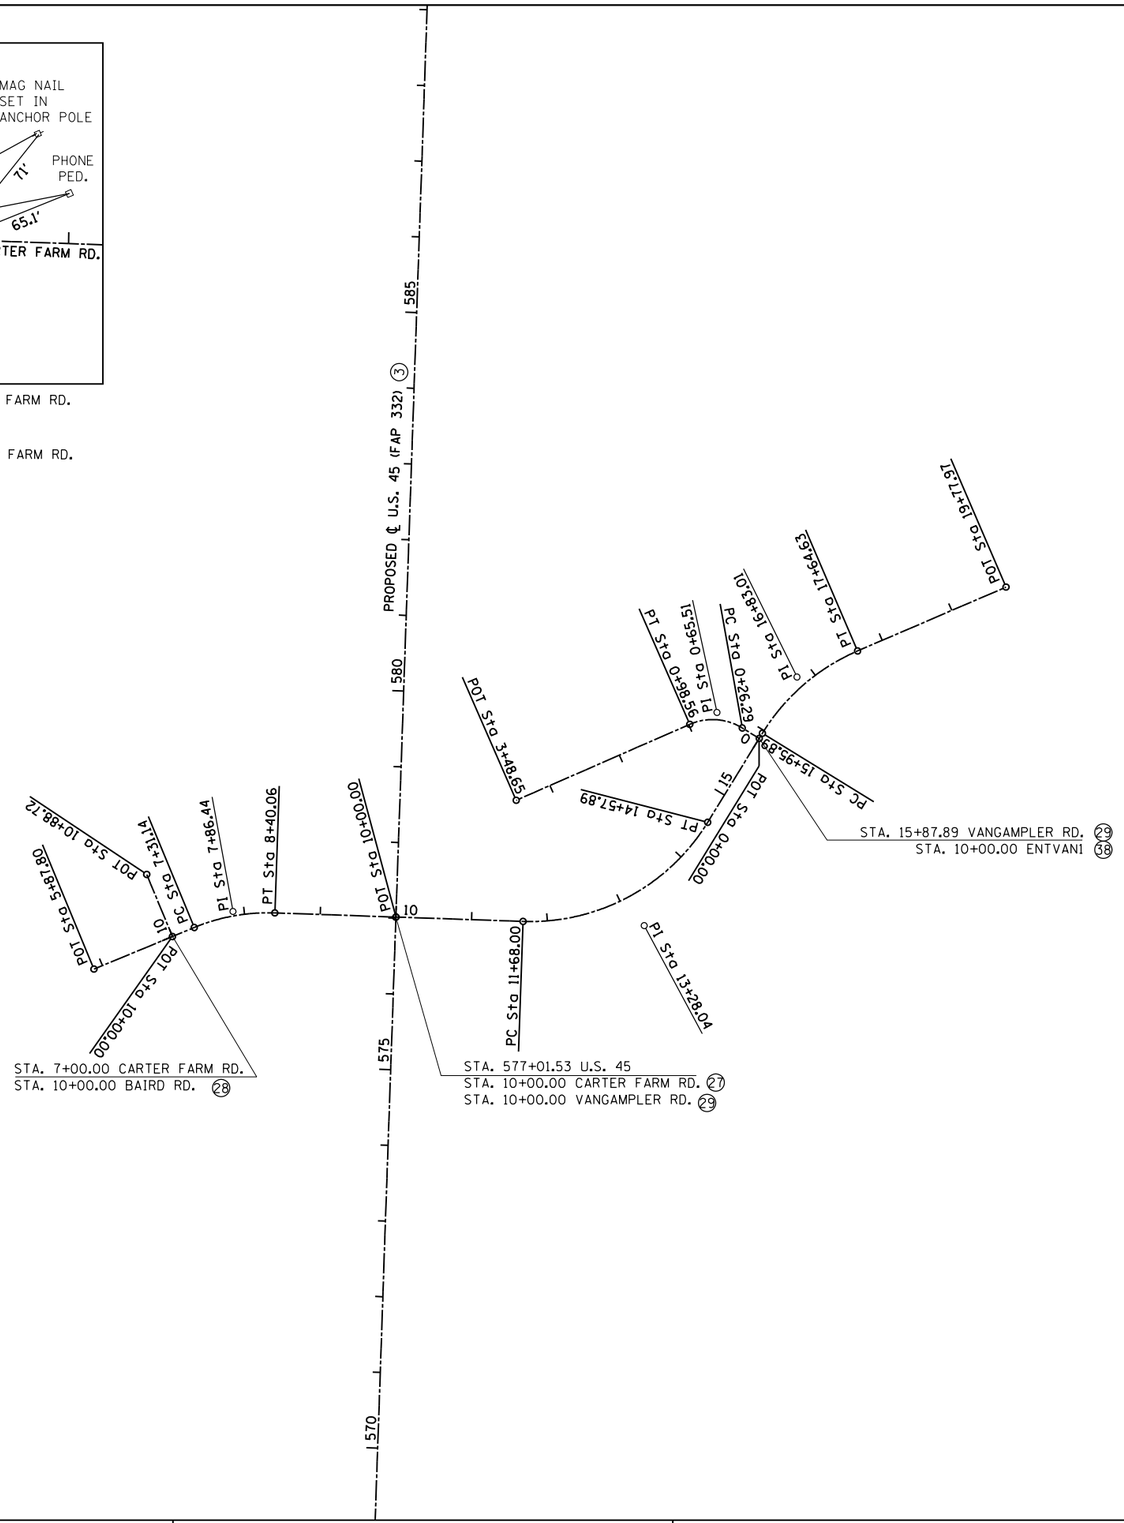

NO TIES AVAILABLE FOR
THE FOLLOWING ALIGNMENT POINTS:

P.C. STA. 11+68.00 ℄ VANGAMPLER RD.
N. 430,426.0712
E. 962,072.8852
P.I. STA. 13+28.04 ℄ VANGAMPLER RD.
N. 430,357.8249
E. 962,217.6498
P.T. STA. 14+57.89 ℄ VANGAMPLER RD.
N. 430,449.9809
E. 962,348.4995
P.C. STA. 15+95.89 ℄ VANGAMPLER RD.
N. 430,529.4430
E. 962,461.3255
P.I. STA. 16+83.01 ℄ VANGAMPLER RD.
N. 430,579.6082
E. 962,532.5536
P.T. STA. 17+64.63 ℄ VANGAMPLER RD.
N. 430,579.6082
E. 962,619.6741
P.O.T. STA. 19+77.97 ℄ VANGAMPLER RD.
N. 430,579.6082
E. 962,833.0189

FILE NAME = P:\Projects\2011 Projects\11297 - IDOT US45 Ph2\CV\CADD Sheets\D978077-sht-ATB_Ties.dgn	USER NAME = bemery	DESIGNED -	REVISED -
		DRAWN -	REVISED -
	PLOT SCALE = 200.0000 ' / in.	CHECKED -	REVISED -
Default	PLOT DATE = 4/30/2014	DATE -	REVISED -

STATE OF ILLINOIS
DEPARTMENT OF TRANSPORTATION

ALIGNMENTS & TIES
BAIRD RD., CARTER FARM RD., & VANGAMPLER RD.

SCALE: 100'=1'' | SHEET OF SHEETS | STA. TO STA.

F.A.P. RTE.	SECTION	COUNTY	TOTAL SHEETS	SHEET NO.
332	(29,30)R-1	SALINE	745	81
		CONTRACT NO. 78077		
	ILLINOIS FED. AID PROJECT			