PLAN | SURVEYED | PLOTTED | CROSS CHECKED | RT. OF WAY CHECKED | CADD FILE NAME | NOTE BOOK | NO. | BY | DATE

PROFILE | SURVEYED | PLOTTED | CROSS CHECKED | BM. NOTED | STRUCTURE NOTATNS CHKD | NOTE BOOK | NO. | BY | DATE

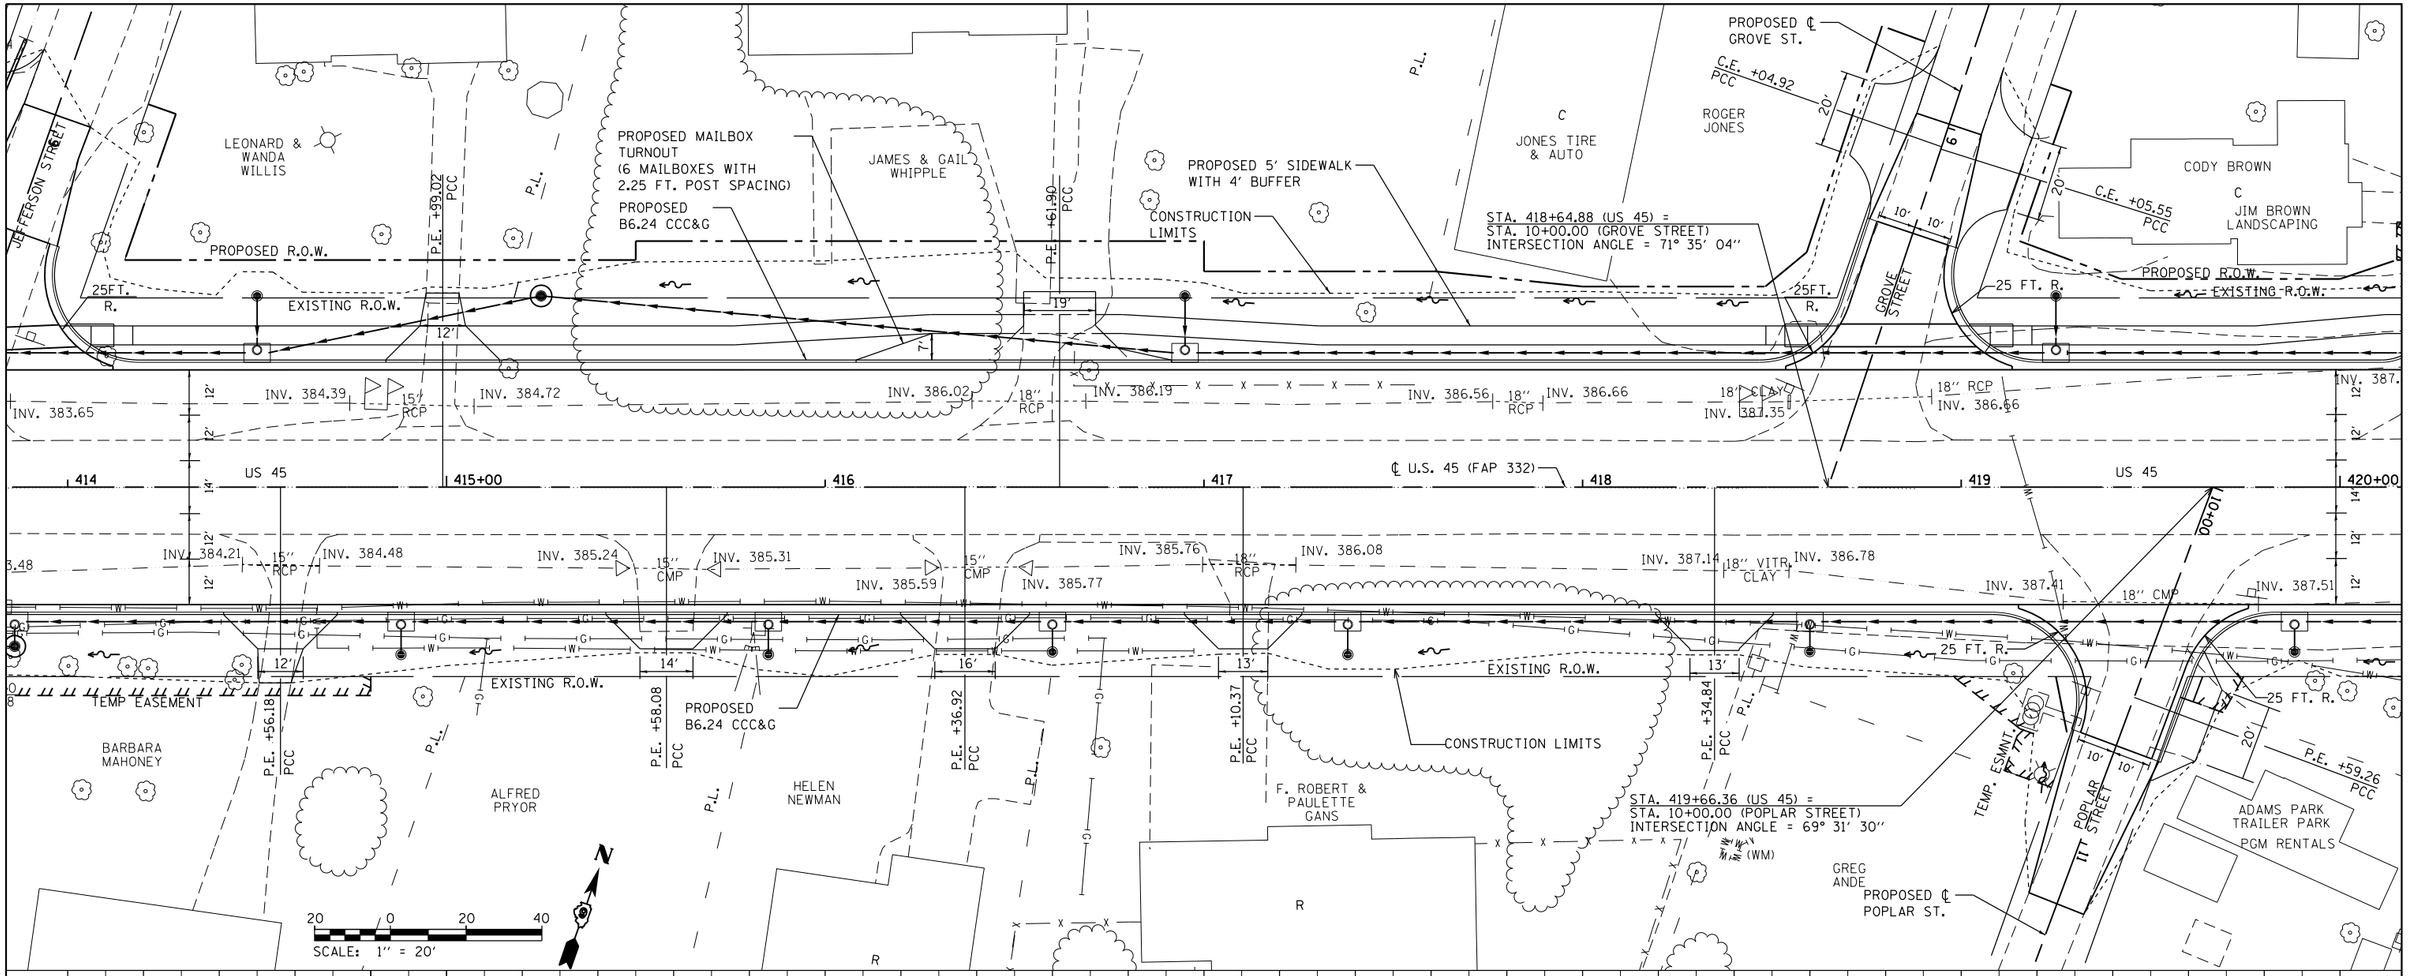

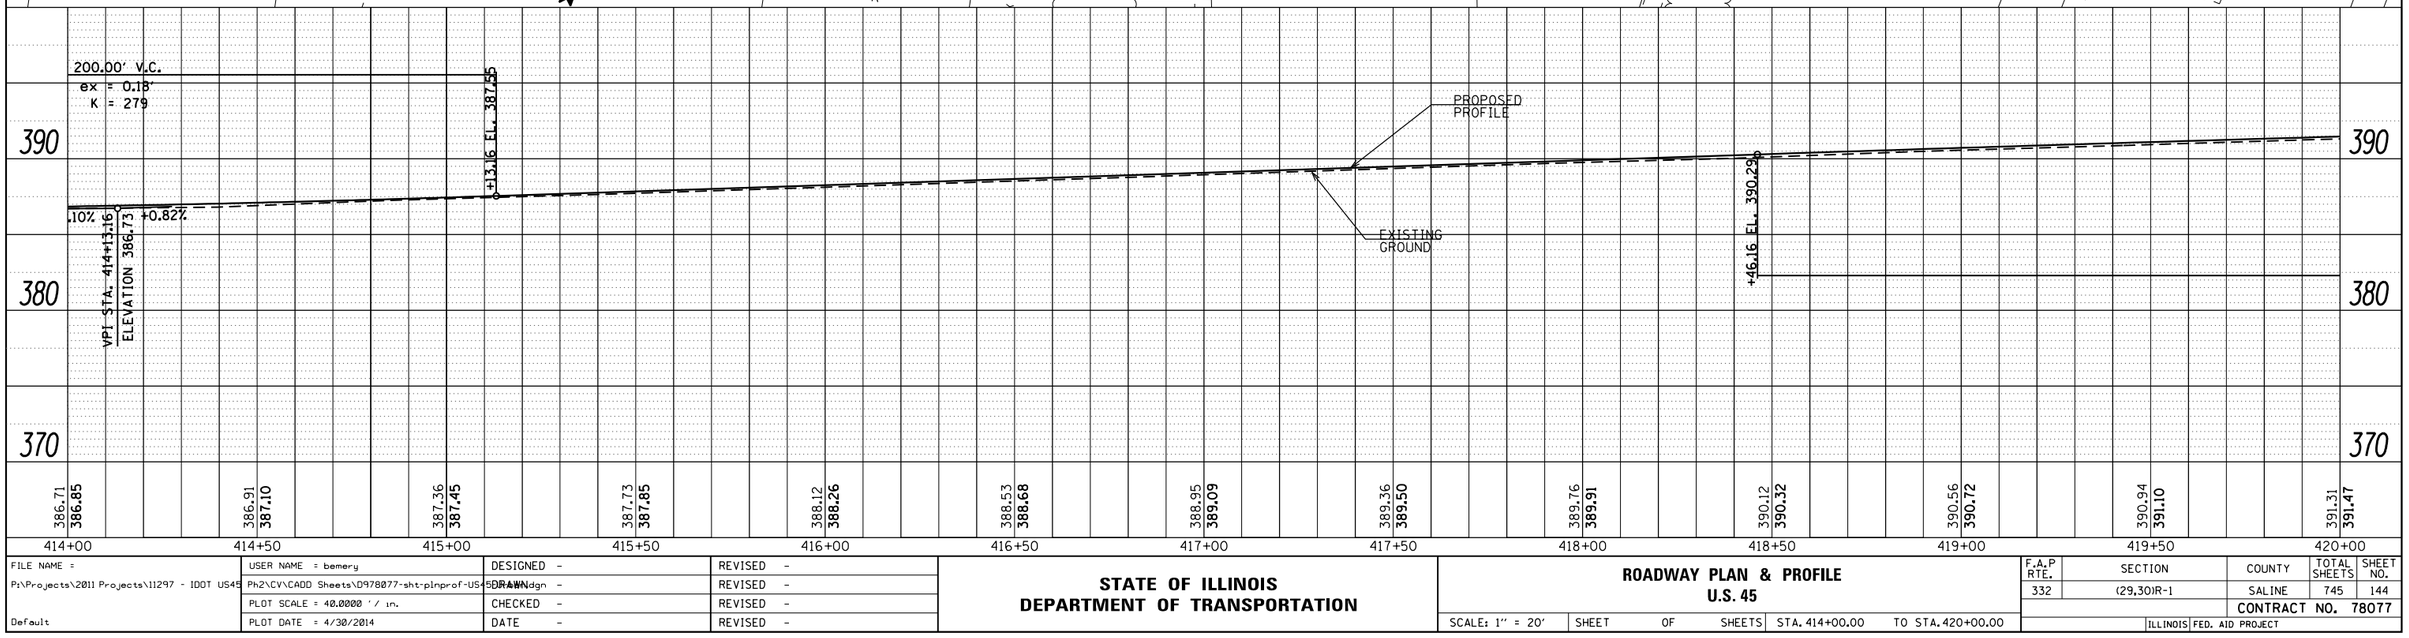

FILE NAME =	USER NAME = bemery	DESIGNED -	REVISED -
P:\Projects\2011 Projects\11297 - IDOT US45 Default	Ph2\CV\CADD Sheets\D978077-sht-plnprof-US45.dgn	DRAWN -	REVISED -
	PLOT SCALE = 40.0000 ' / in.	CHECKED -	REVISED -
	PLOT DATE = 4/30/2014	DATE -	REVISED -

STATE OF ILLINOIS
DEPARTMENT OF TRANSPORTATION

ROADWAY PLAN & PROFILE
U.S. 45

SCALE: 1" = 20' | SHEET OF SHEETS | STA. 414+00.00 TO STA. 420+00.00

F.A.P RTE.	SECTION	COUNTY	TOTAL SHEETS	SHEET NO.
332	(29,30)IR-1	SALINE	745	144
		CONTRACT NO. 78077		
		ILLINOIS	FED. AID PROJECT	