NOTE: ALT A & ALT B OPTION BEGINS AT STATION 449+88.13
AND CONTINUES TO THE END OF THE PROJECT.

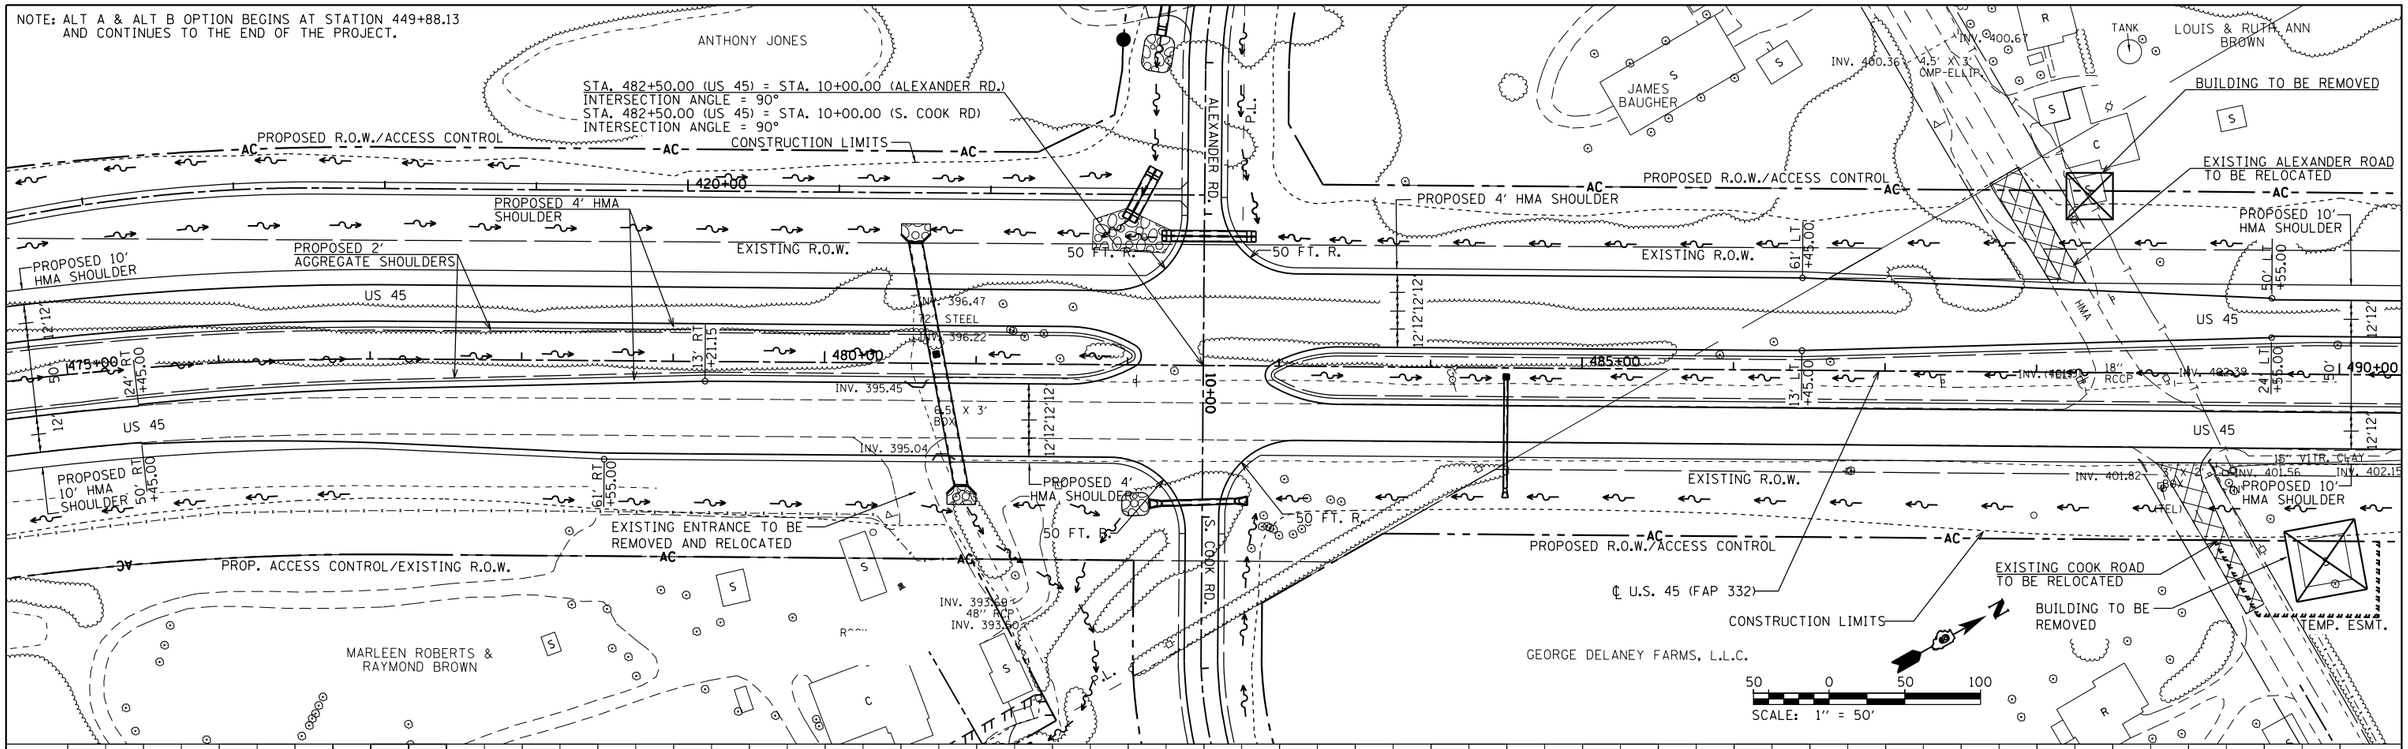

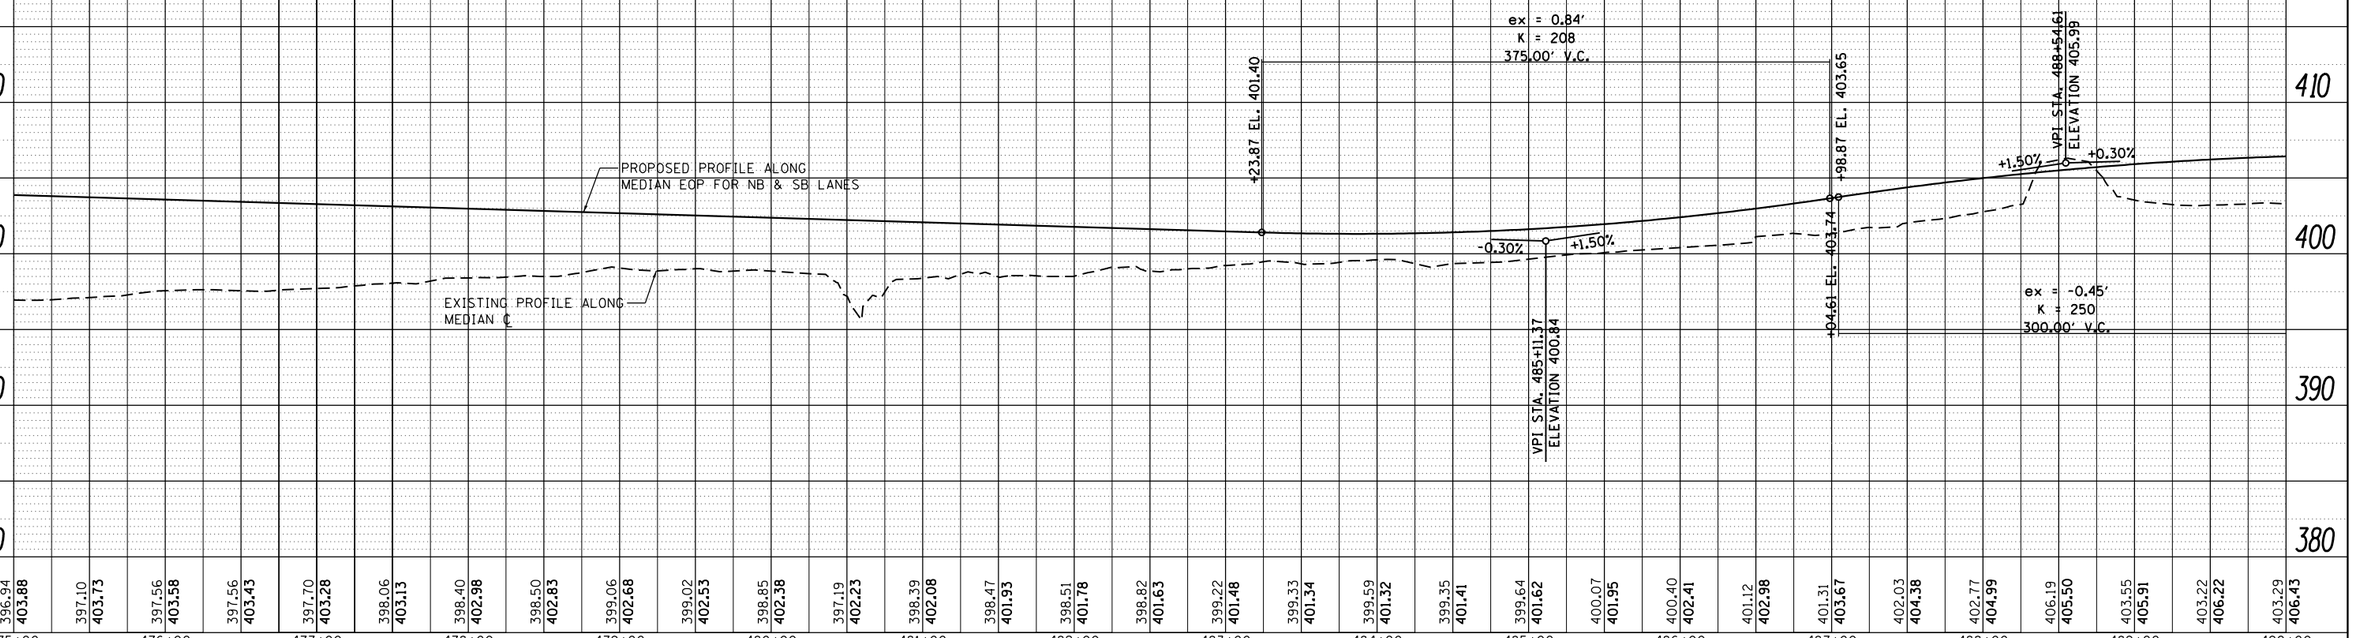

PLAN / PROFILE — SURVEYED, PLOTTED, ALIGNMENT CHECKED, R.O.W. CHECKED, CADD FILE NAME, NOTE BOOK, NO., BY, DATE, ELM. NOTED, STRUCTURE NOTATNS CHKD

FILE NAME =	USER NAME = bemery	DESIGNED -	REVISED -
P:\Projects\2011 Projects\11297 - IDOT US45	Ph2\CV\CADD Sheets\D978077-sht-plnprof-US45.dgn	DRAWN -	REVISED -
	PLOT SCALE = 100.0000 ' / in.	CHECKED -	REVISED -
	PLOT DATE = 4/30/2014	DATE -	REVISED -

STATE OF ILLINOIS
DEPARTMENT OF TRANSPORTATION

ROADWAY PLAN & PROFILE
U.S. 45

SCALE: 1"=50' | SHEET NO. OF SHEETS | STA. 475+00.00 TO STA. 490+00.00

F.A.P RTE.	SECTION	COUNTY	TOTAL SHEETS	SHEET NO.
332	(29,30)R-1	SALINE	745	152
		CONTRACT NO. 78077		
	ILLINOIS FED. AID PROJECT			