PLAN
SURVEYED
PLOTTED
DESIGNED
CHECKED
QUANTITIES CHECKED
R.O.W. CHECKED
BAR. NOTED
CADD FILE NAME
NOTE BOOK
NO.
BY
DATE

PROFILE
SURVEYED
PLOTTED
DESIGNED
CHECKED
QUANTITIES CHECKED
BAR. NOTED
STRUCTURE NOTATNS CHKD
NOTE BOOK
NO.
BY
DATE

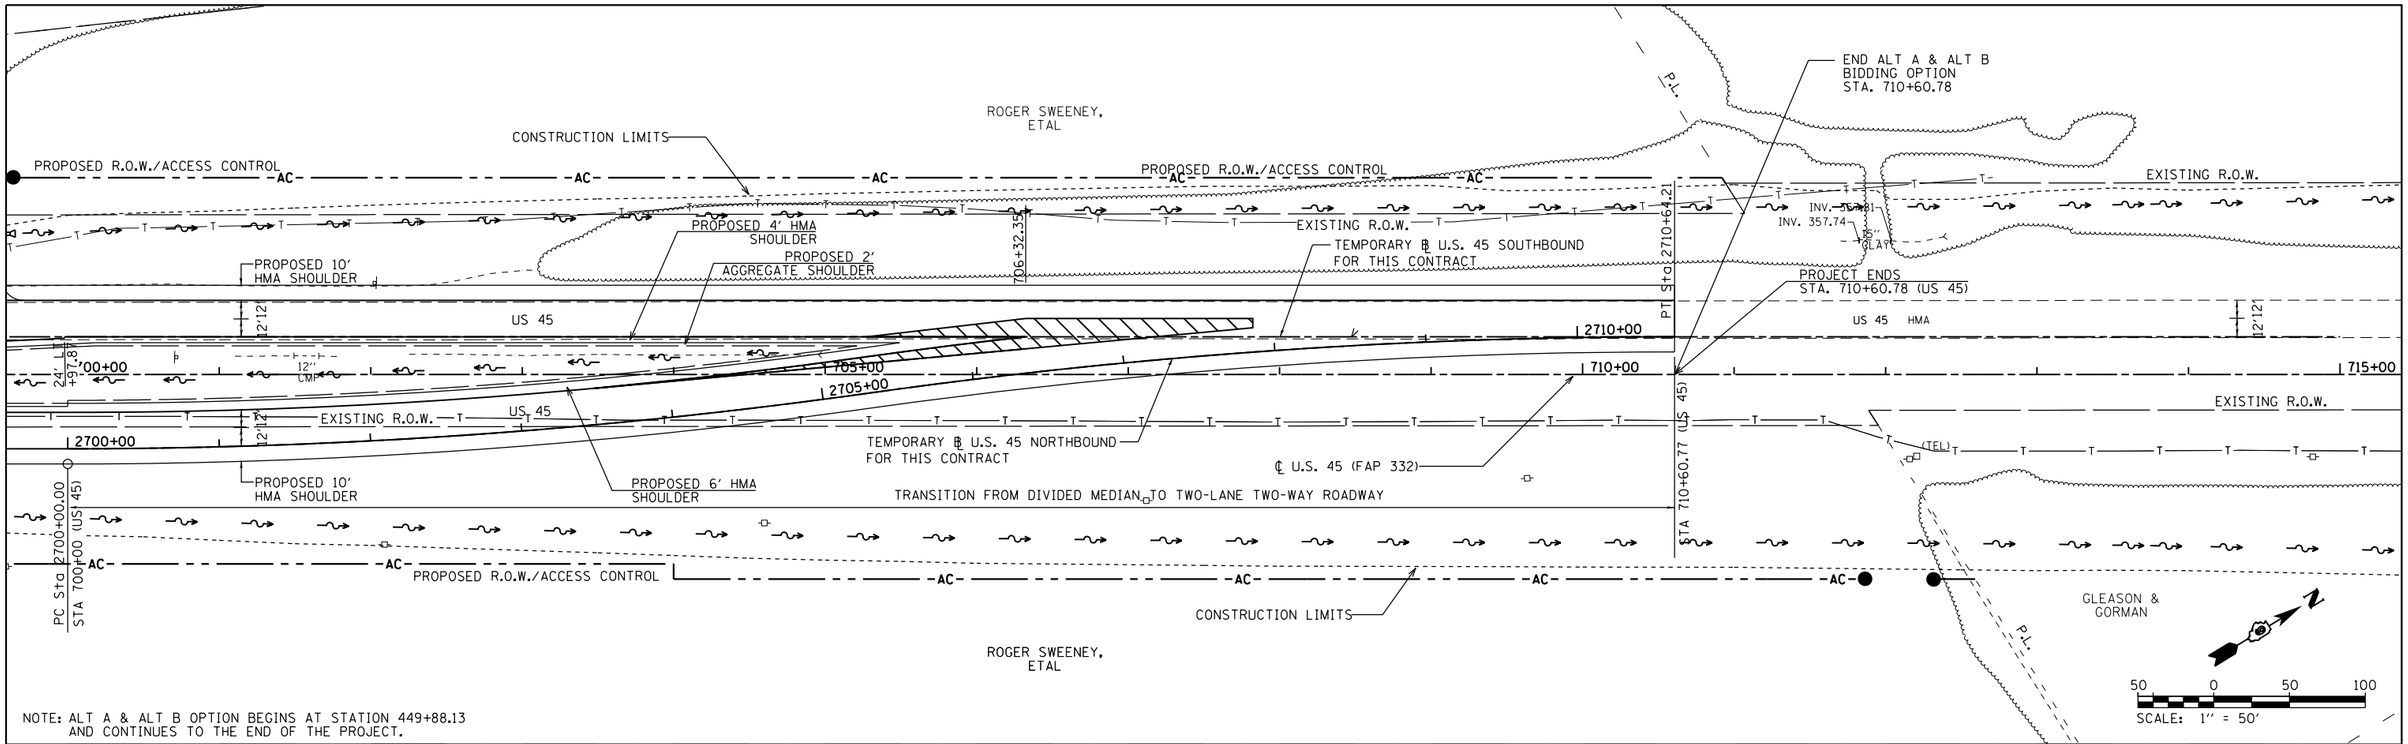

NOTE: ALT A & ALT B OPTION BEGINS AT STATION 449+88.13
AND CONTINUES TO THE END OF THE PROJECT.

SEE PLAN PROFILE SHEETS FOR:
TEXAS CITY TRANSITION #1 (STAGE 2)
TEXAS CITY TRANSITION #2 (STAGE 3)

700+00	701+00	702+00	703+00	704+00	705+00	706+00	707+00	708+00	709+00	710+00	711+00	712+00	713+00	714+00	715+00
364.94 / 370.19	364.81 / 370.44	364.81 / 370.67	364.65 / 370.88	364.47 / 371.06	364.40 / 371.22	364.36 / 371.35	364.27 / 371.46	364.17 / 371.55	364.09 / 371.60	364.02 / 371.64	363.92 / 371.65	363.81 / 371.63	363.59 / 371.59	363.25 / 371.52	362.81 / 371.43
362.60 / 371.31	362.34 / 371.17	362.15 / 371.00	361.88 / 370.81	361.64 / 370.60	361.38 / 370.35	361.20 / 370.10	361.05 / 369.86	361.34 / 369.67	360.94 / 369.52	360.41 / 369.43	360.26 / 369.38	360.15 / 369.38	359.93 / 369.44	359.92 / 369.54	

FILE NAME = P:\Projects\2011 Projects\11297 - IDOT US45	USER NAME = bemery	DESIGNED -	REVISED -
	PLOT SCALE = 100.0000 ' / in.	DRAWN -	REVISED -
	PLOT DATE = 4/30/2014	CHECKED -	REVISED -
		DATE -	REVISED -

STATE OF ILLINOIS
DEPARTMENT OF TRANSPORTATION

ROADWAY PLAN & PROFILE
U.S. 45

SCALE: 1"=50' | SHEET NO. OF SHEETS | STA. 700+00.00 TO STA. 715+00.00

F.A.P RTE.	SECTION	COUNTY	TOTAL SHEETS	SHEET NO.
332	(29,30)R-1	SALINE	745	167
		CONTRACT NO. 78077		
	ILLINOIS FED. AID PROJECT			