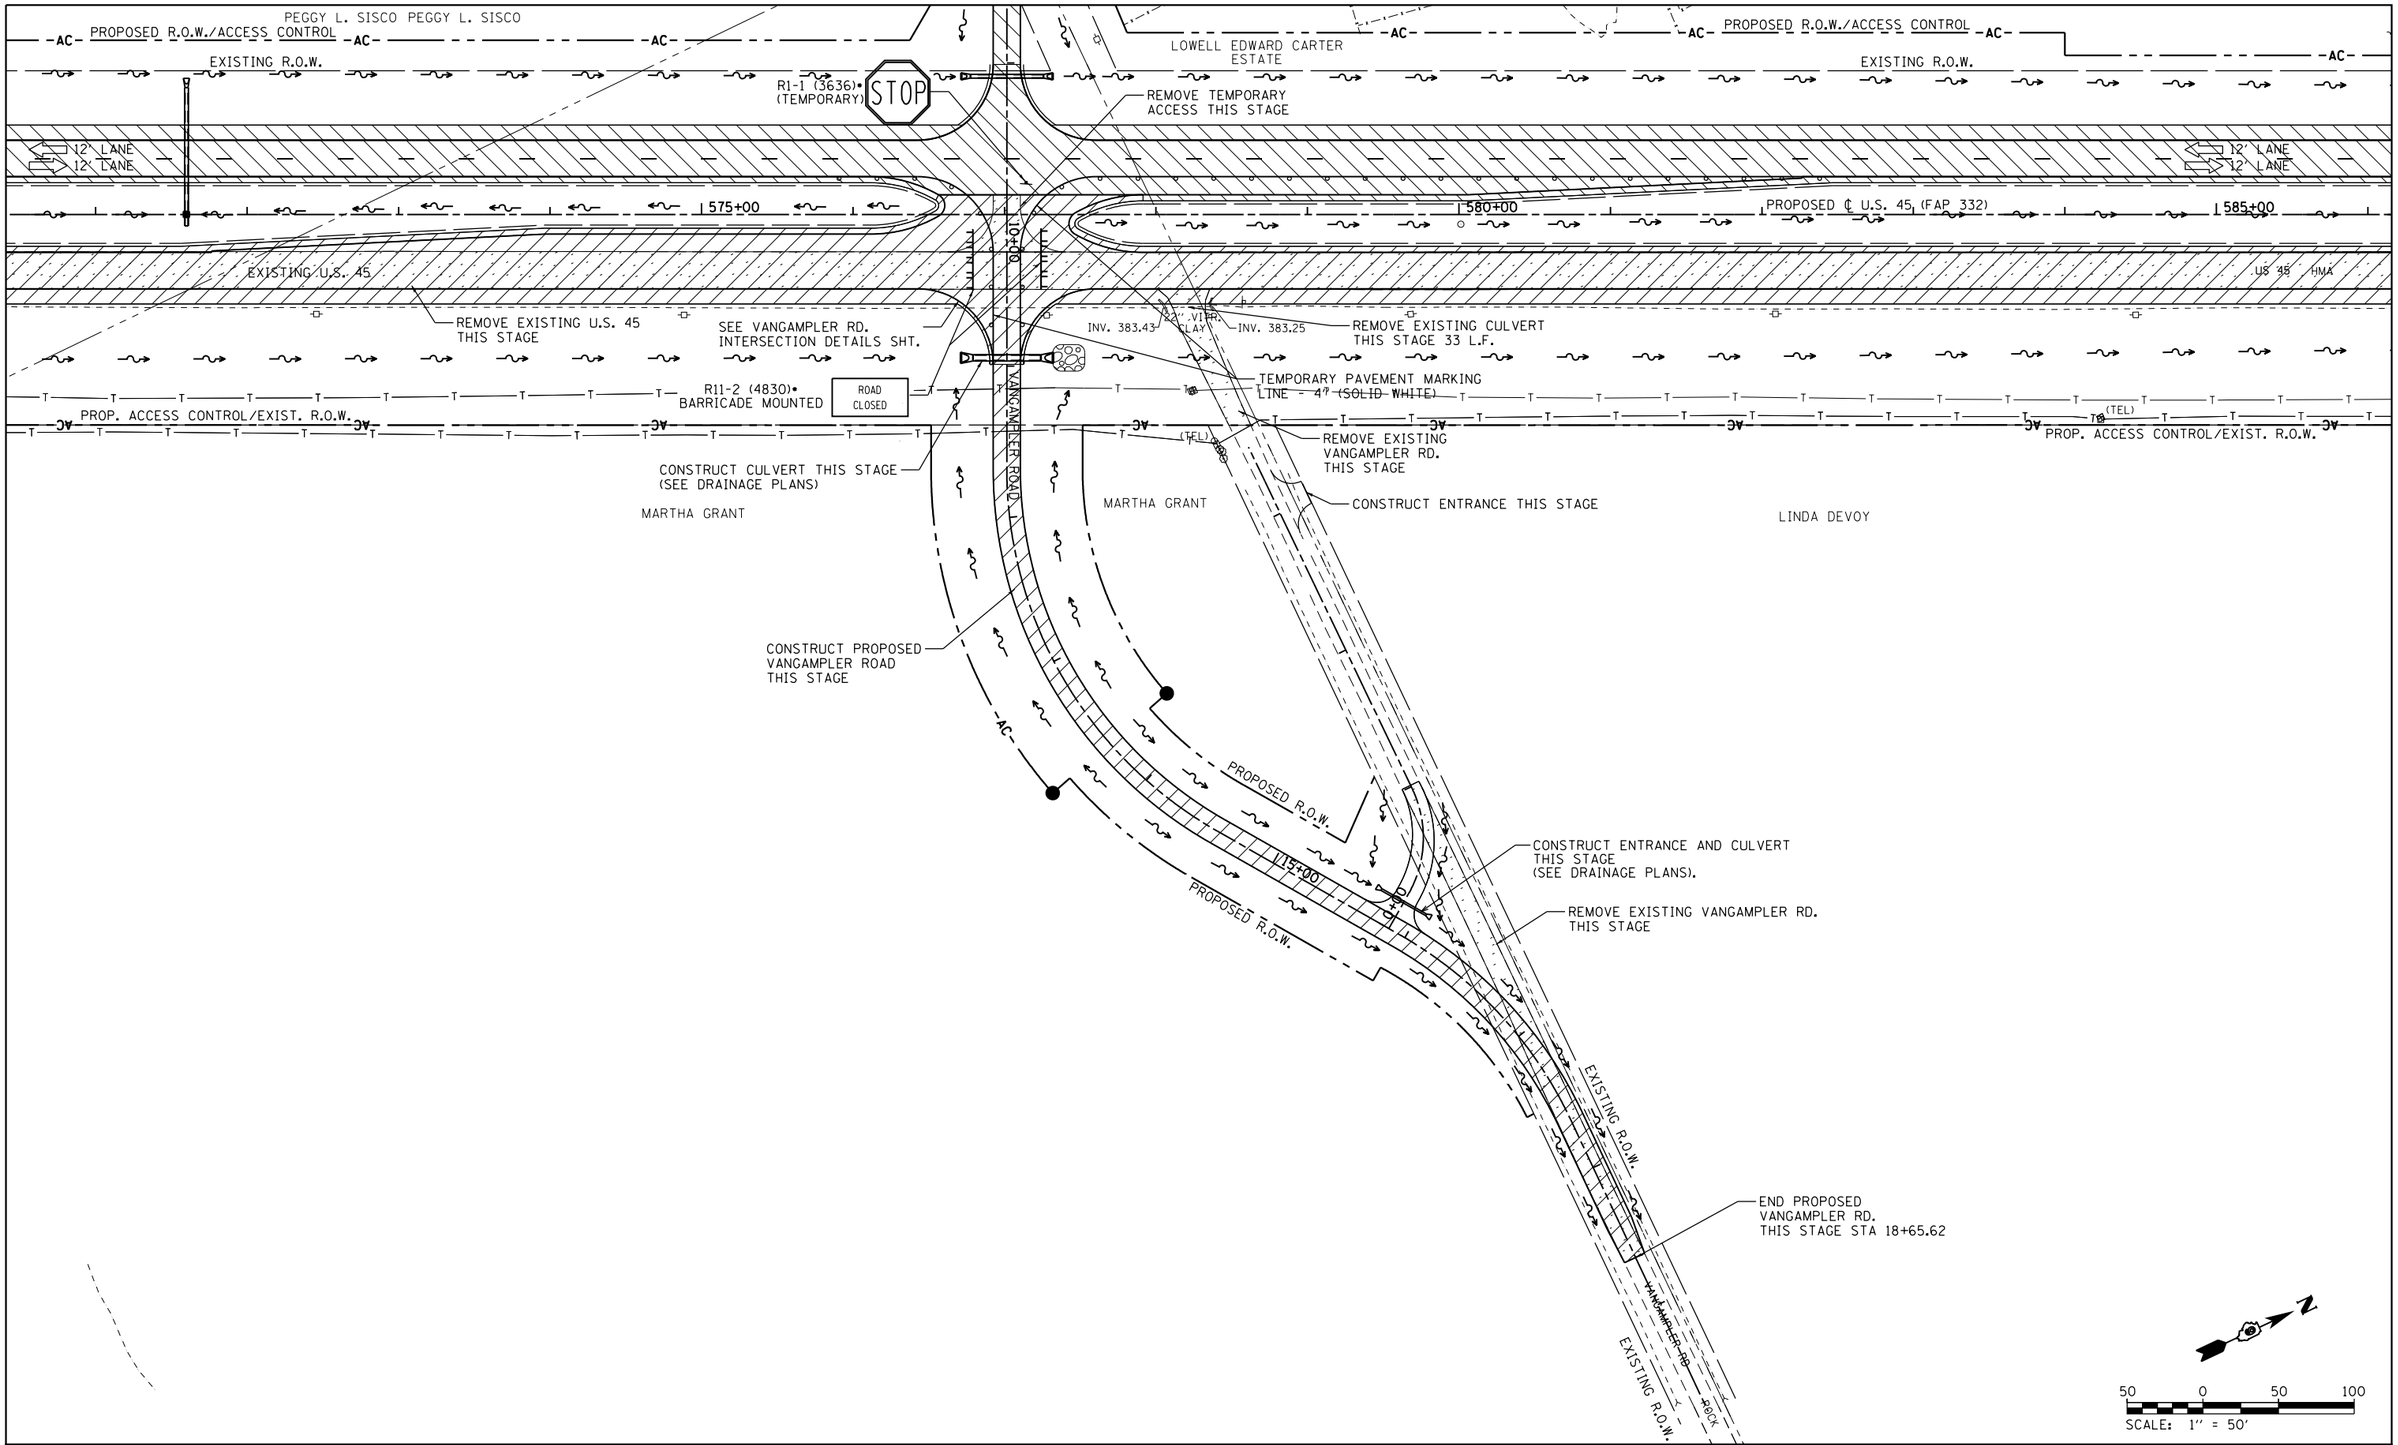

TEMPORARY PAVEMENT CONSTRUCTED AS NOTED

PERMANENT PAVEMENT CONSTRUCTED THIS STAGE

PERMANENT PAVEMENT CONSTRUCTED IN PREVIOUS STAGE

ROADWAY REMOVAL THIS STAGE

DIRECTION OF TRAFFIC FLOW

TYPE III BARRICADE

TEMPORARY FLOW ARROW

CONSTRUCTION SIGN

SIGN PANEL/BARRICADE ASSEMBLY • (INCLUDED IN THE COST FOR TRAFFIC CONTROL AND PROTECTION, LUMP SUM)

FILE NAME = P:\Projects\2011 Projects\11297 - IDOT US45 Ph2\CV\CADD Sheets\D978077-sht-MOT-Stage2.dgn	USER NAME = bemery	DESIGNED -	REVISED -
		DRAWN -	REVISED -
	PLOT SCALE = 100.0000 '/ in.	CHECKED -	REVISED -
Default	PLOT DATE = 4/30/2014	DATE -	REVISED -

STATE OF ILLINOIS
DEPARTMENT OF TRANSPORTATION

MAINTENANCE OF TRAFFIC – STAGE 2
VANGAMPLER ROAD

SCALE: 1" = 50' | SHEET OF SHEETS | STA. 10+00.00 | TO STA. 19+77.97

F.A.P. RTE.	SECTION	COUNTY	TOTAL SHEETS	SHEET NO.
332	(29,30)R-1	SALINE	745	282
		CONTRACT NO. 78077		
	ILLINOIS FED. AID PROJECT			