


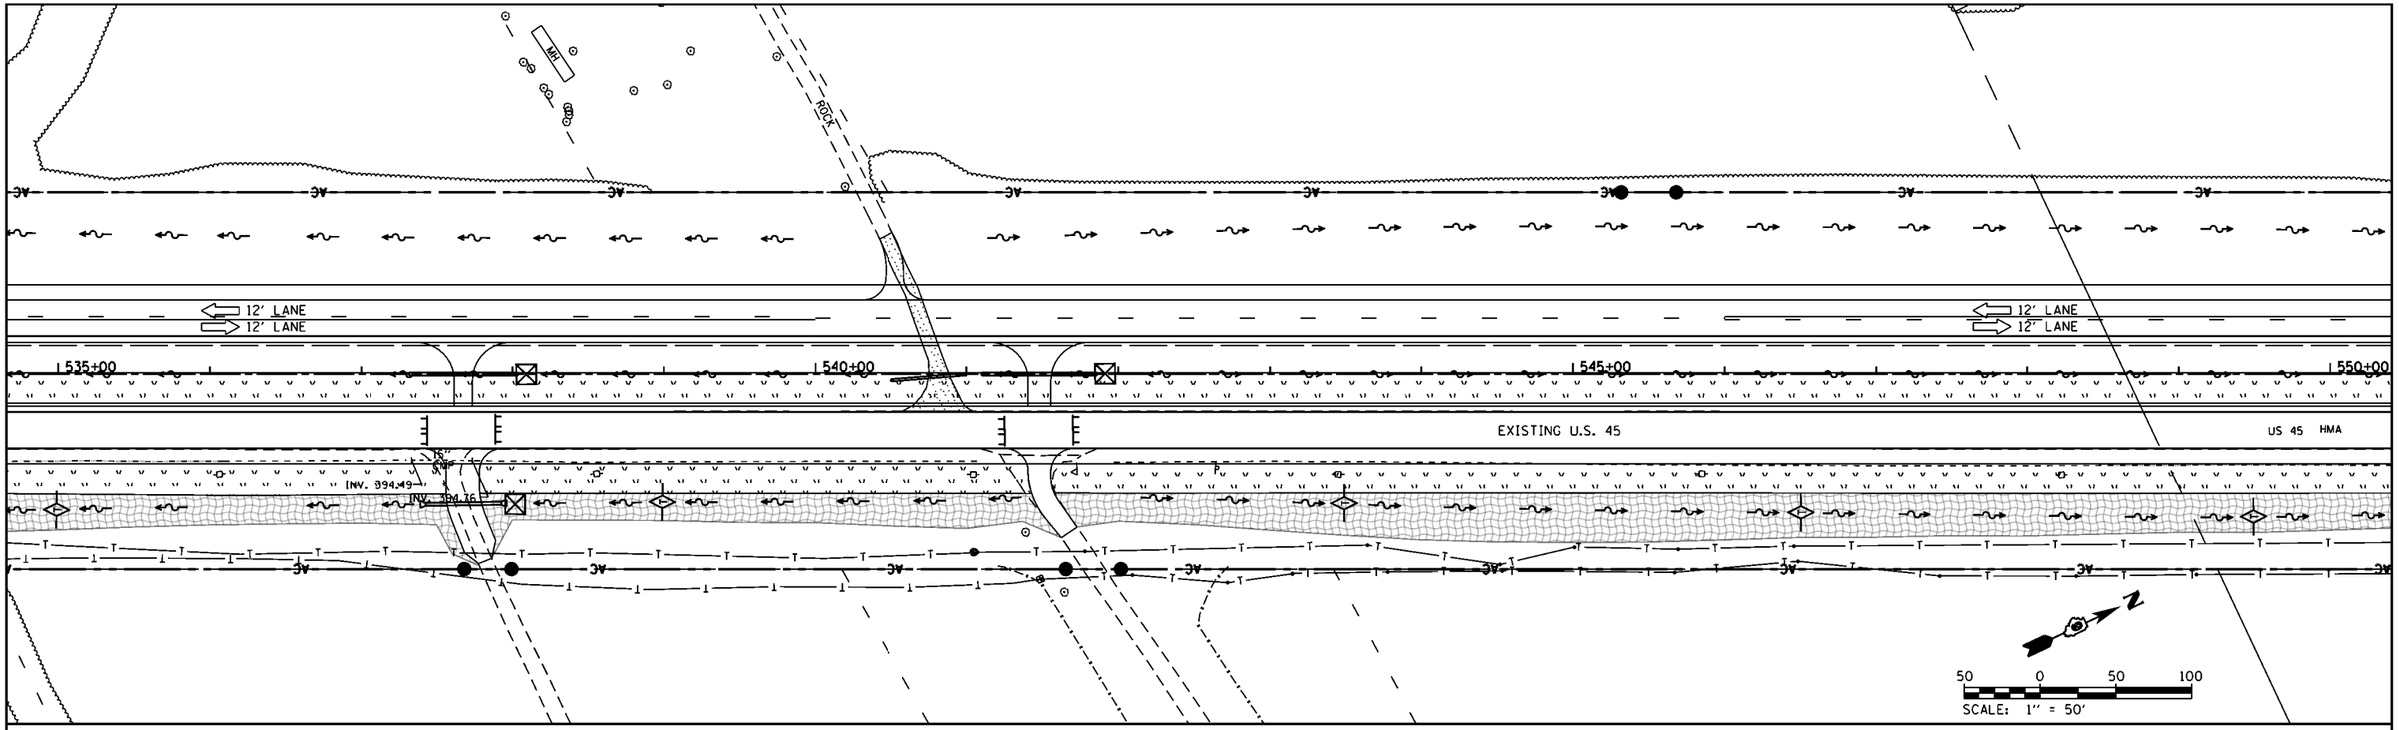


| | | | |
|---|---|---|---|
| FILE NAME = P:\Projects\2011 Projects\11297 - IDOT US-45 Ph2\CV\CADD Sheets\0978077-sht-eros-Stage2.dgn | USER NAME = bemery | DESIGNED - | REVISED - |
| | | DRAWN - | REVISED - |
| | PLOT SCALE = 100.0000 ' / in. | CHECKED - | REVISED - |
| Default | PLOT DATE = 4/30/2014 | DATE - | REVISED - |

**STATE OF ILLINOIS**
**DEPARTMENT OF TRANSPORTATION**

**EROSION CONTROL – STAGE 2**
**U.S. 45**

SCALE: 1" = 50' | SHEET OF SHEETS | STA. 535+00.00 TO STA. 565+00.00
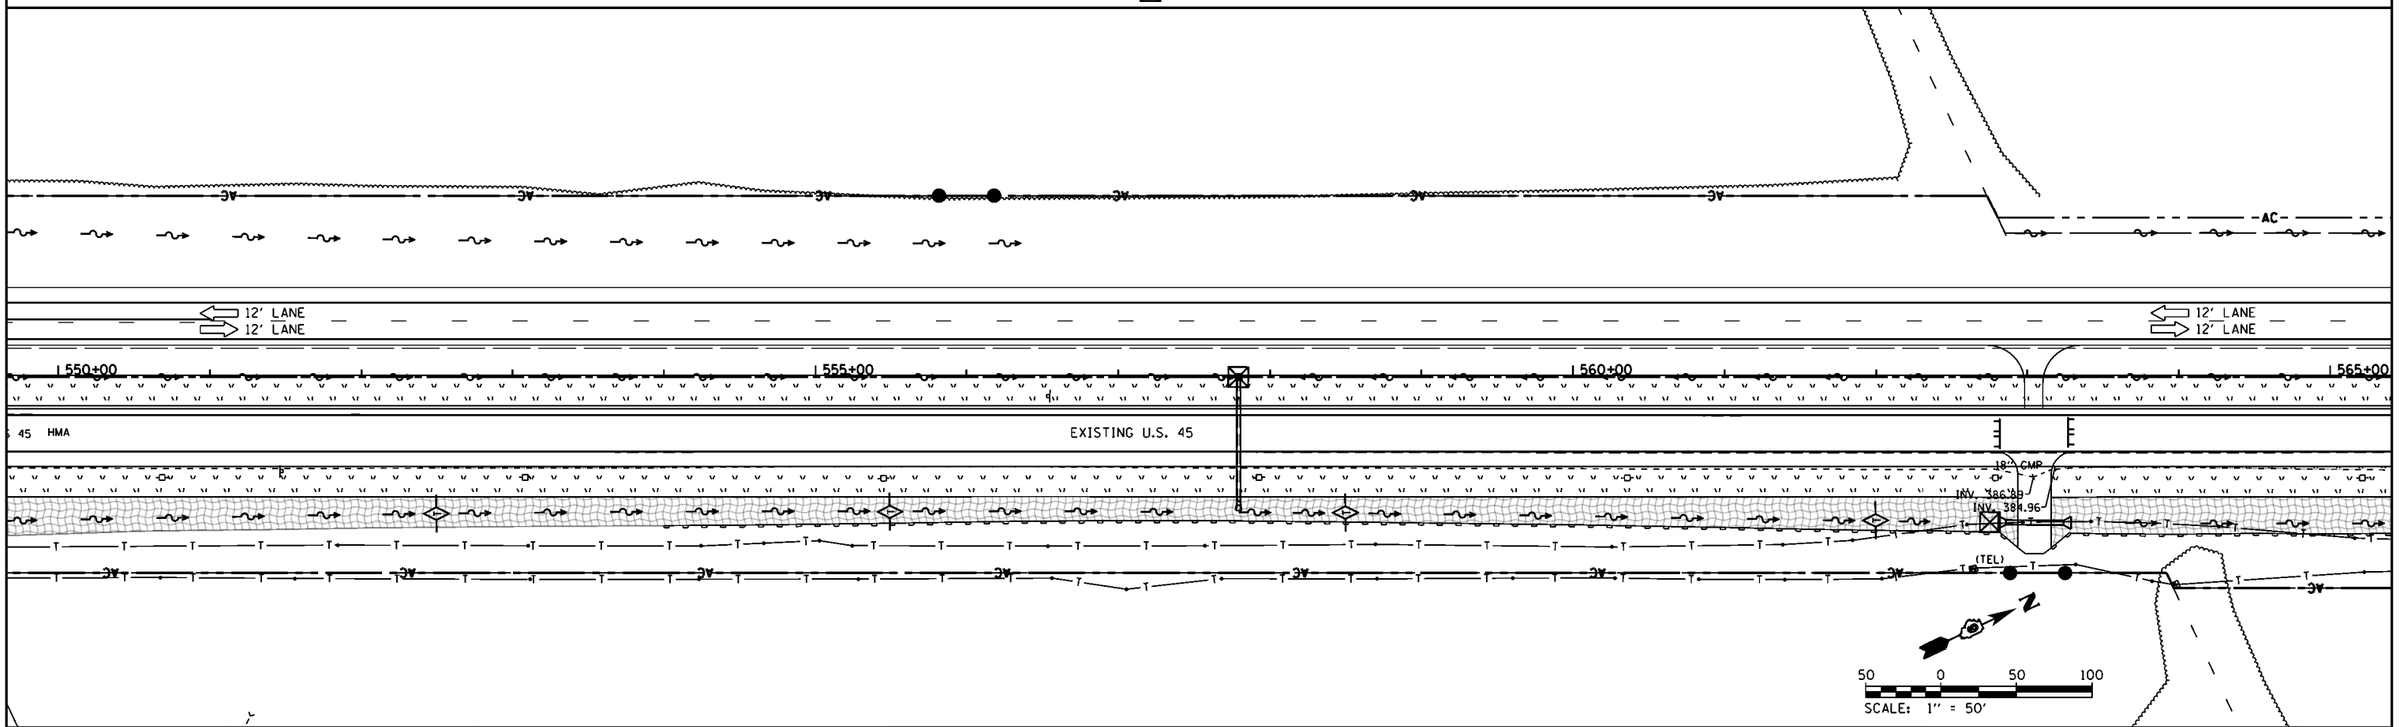
| F.A.P. RTE. | SECTION | COUNTY | TOTAL SHEETS | SHEET NO. |
|---|---|---|---|---|
| 332 | (29,30)R-1 | SALINE | 745 | 287 |
| | | CONTRACT NO. 78077 | | |
| | ILLINOIS FED. AID PROJECT | | | |