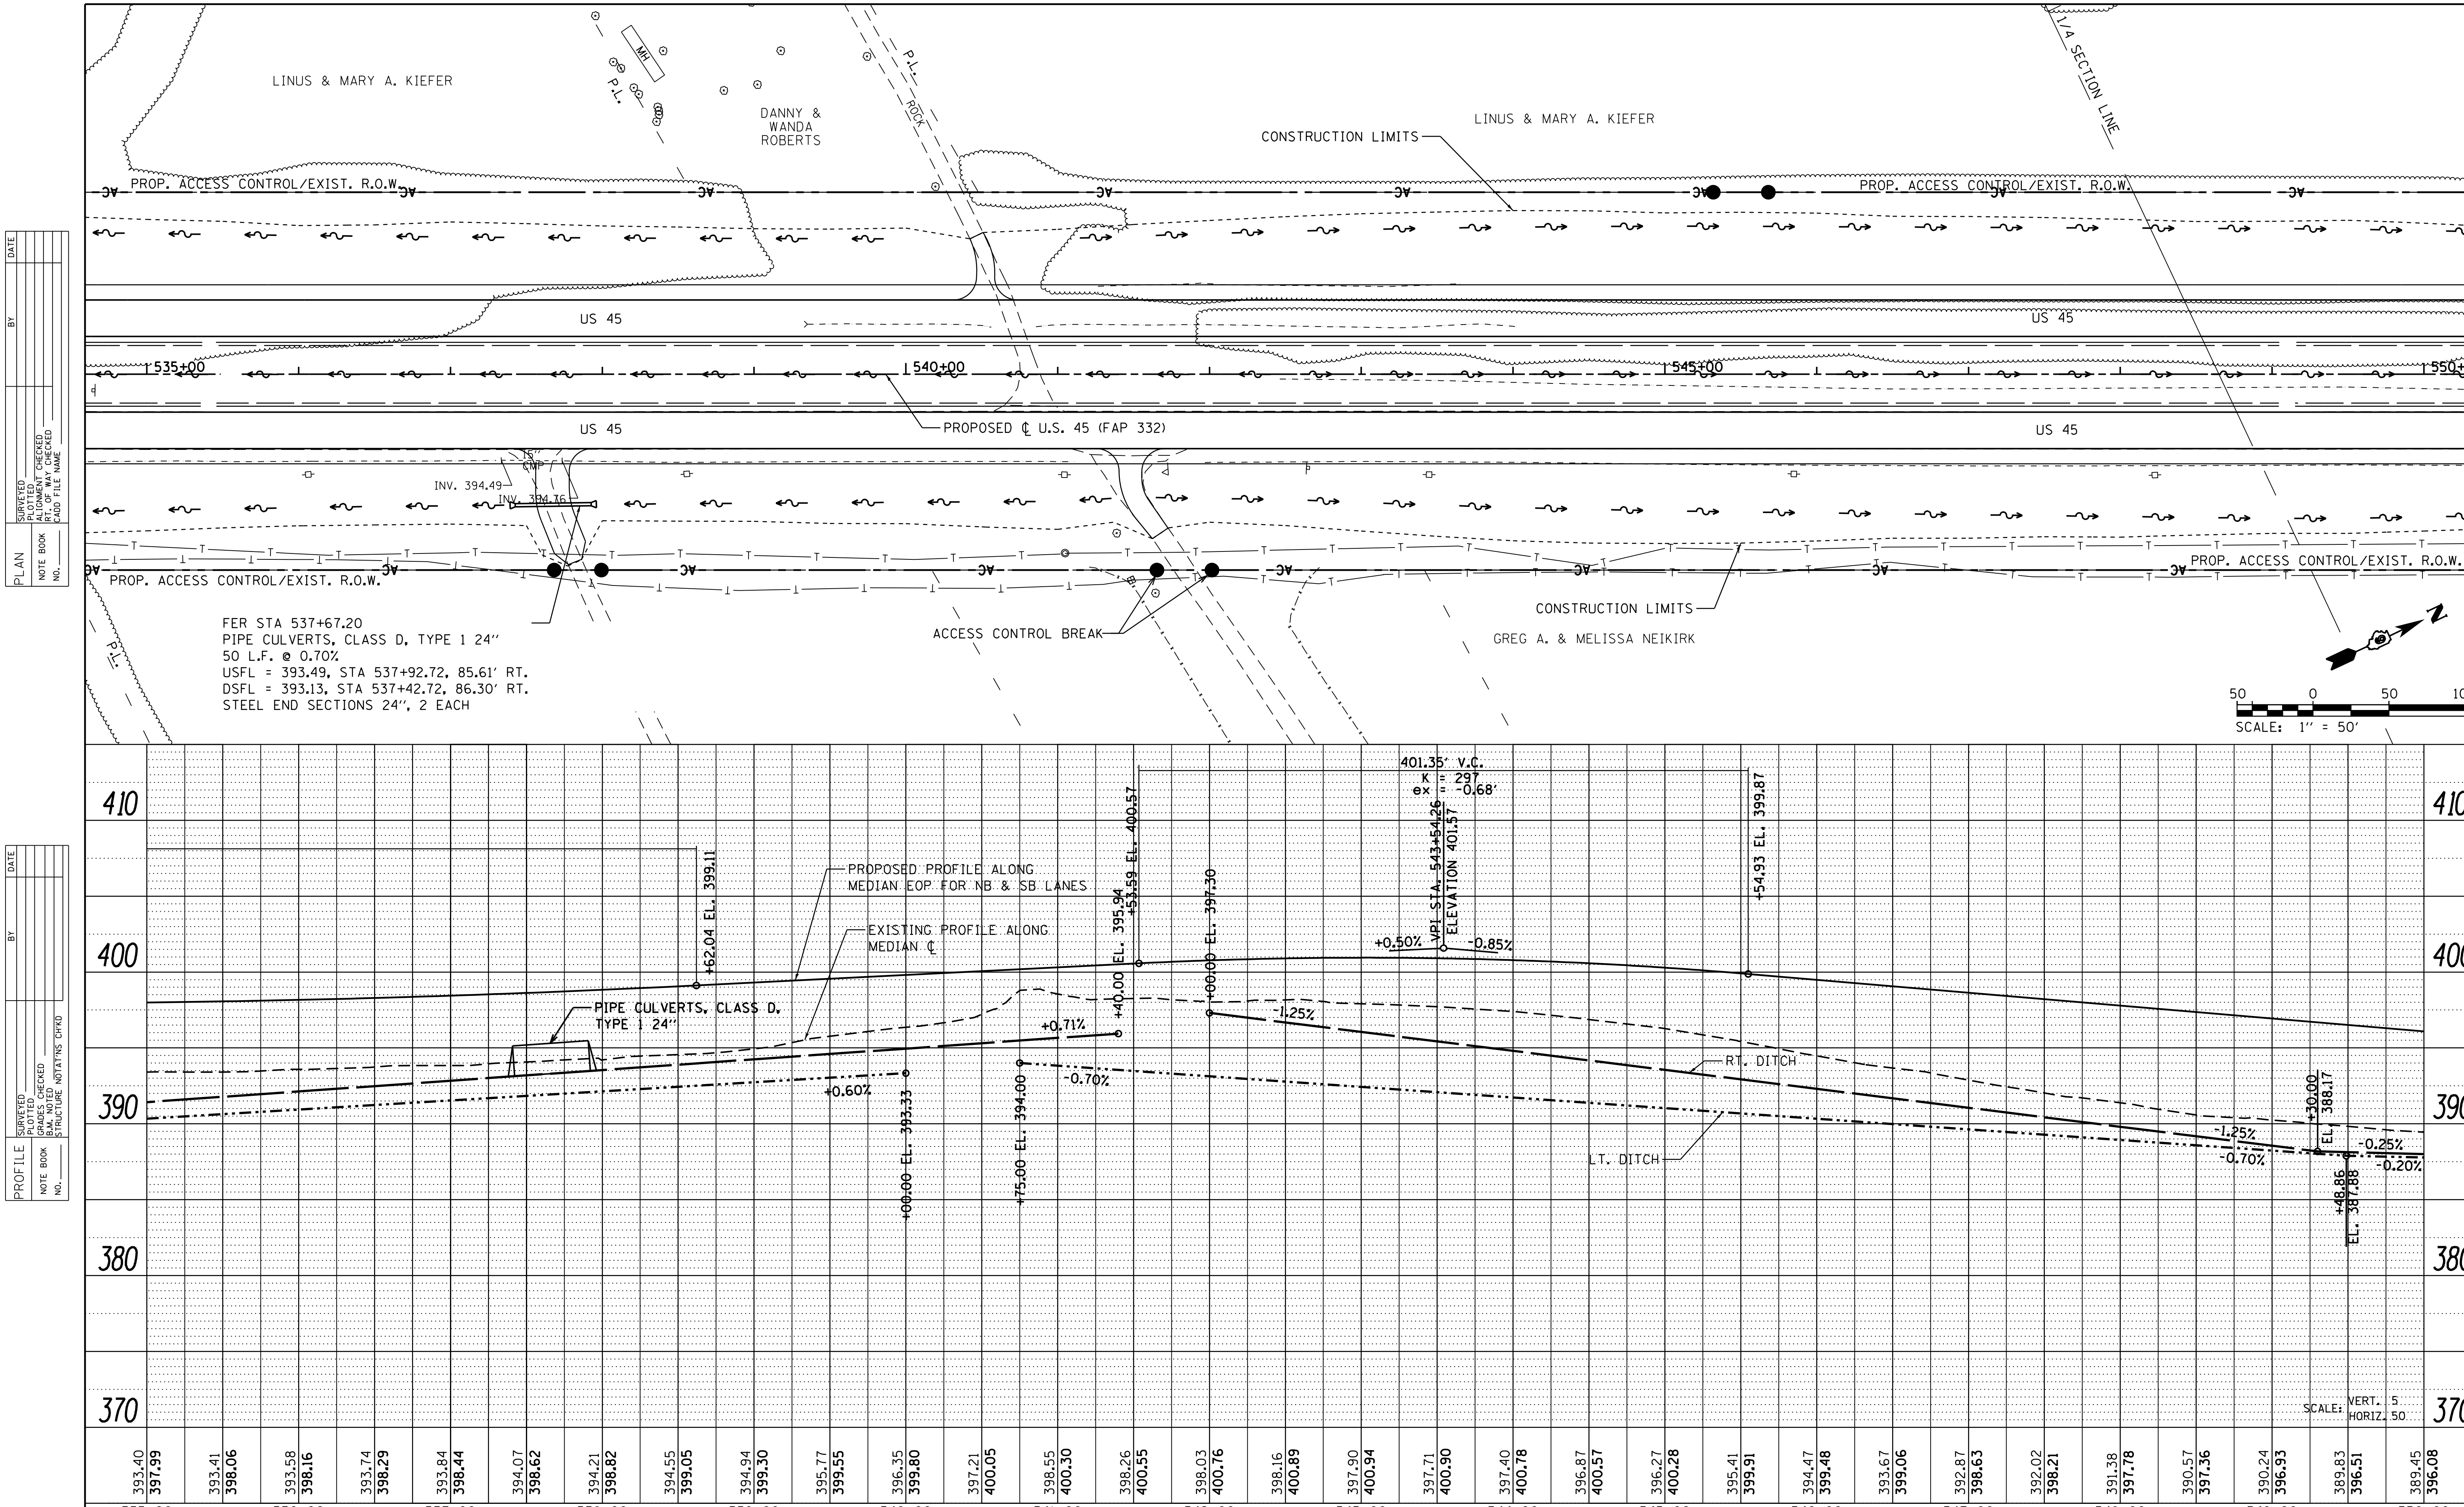

FILE NAME = P:\Projects\2011 Projects\11297 - IDOT US45	USER NAME = bemery	DESIGNED -	REVISED -	**STATE OF ILLINOIS DEPARTMENT OF TRANSPORTATION**	**DRAINAGE PLAN & PROFILE U.S. 45**	F.A.P RTE.	SECTION	COUNTY	TOTAL SHEETS	SHEET NO.
	Ph2\CV\CADD Sheets\D978077-sht-drain-US45-R.dgn	DRAWN -	REVISED -			332	(29,30)R-1	SALINE	745	360
	PLOT SCALE = 100.0000 ' / in.	CHECKED -	REVISED -		SCALE: 1"=50'	SHEET NO. OF SHEETS	STA. 535+00.00 TO STA. 550+00.00	CONTRACT NO. 78077		
	PLOT DATE = 4/30/2014	DATE -	REVISED -				ILLINOIS	FED. AID PROJECT		