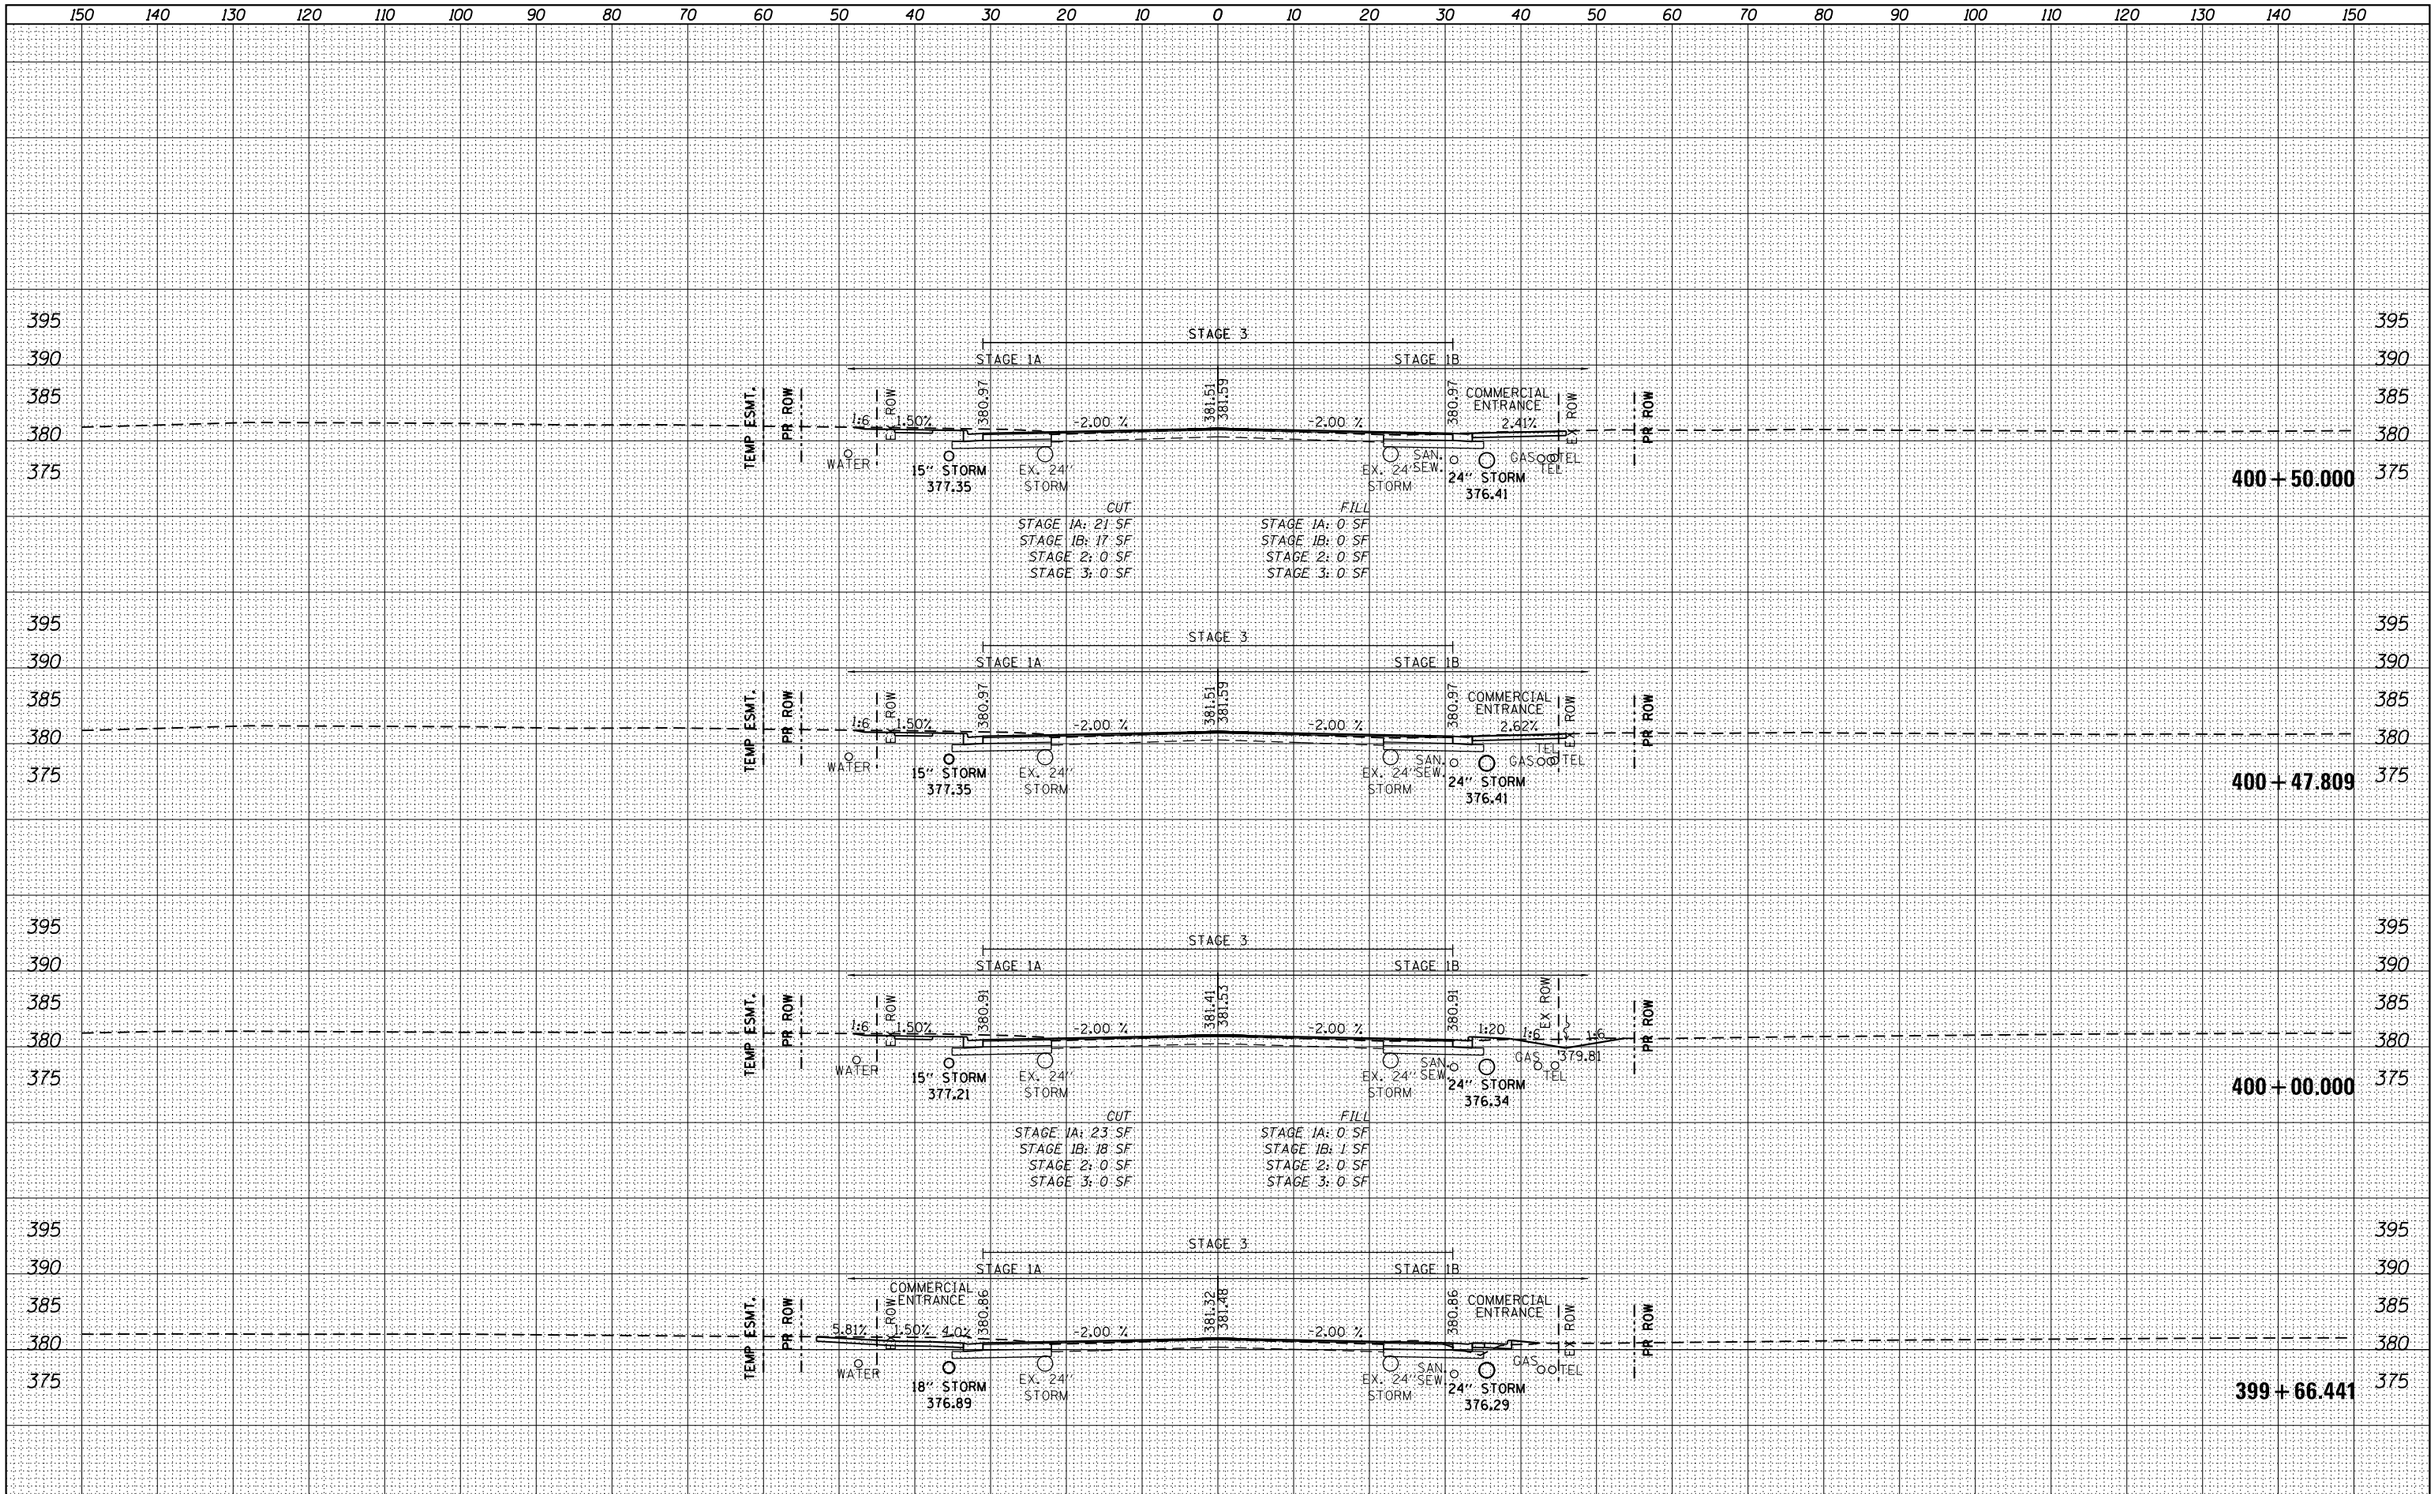

FILE NAME =	USER NAME = bemery	DESIGNED -	REVISED -	STATE OF ILLINOIS DEPARTMENT OF TRANSPORTATION	CROSS SECTIONS U.S. 45 (F.A.P. 332)	F.A.P. RTE.	SECTION	COUNTY	TOTAL SHEETS	SHEET NO.
P:\Projects\2011 Projects\11297 - IDOT US45 Ph2\CV\CADD Sheets\D978077-sht-xsc.dgn	PLOT SCALE = 20.0000 ' / in.	DRAWN -	REVISED -			332	(29,30)R-1	SALINE	745	498
		CHECKED -	REVISED -					CONTRACT NO. 78077		
Default	PLOT DATE = 4/30/2014	DATE -	REVISED -		SCALE: 1" = 10' SHEET OF SHEETS STA. 399+66.441 TO STA. 400+50.000			ILLINOIS FED. AID PROJECT		

FINAL SURVEY — NOTE BOOK NO. — SURVEYED — PLOTTED — TEMPLATE — AREAS — AREAS CHECKED — BY — DATE

ORIGINAL SURVEY — NOTE BOOK NO. — SURVEYED — PLOTTED — TEMPLATE — AREAS — AREAS CHECKED — BY — DATE