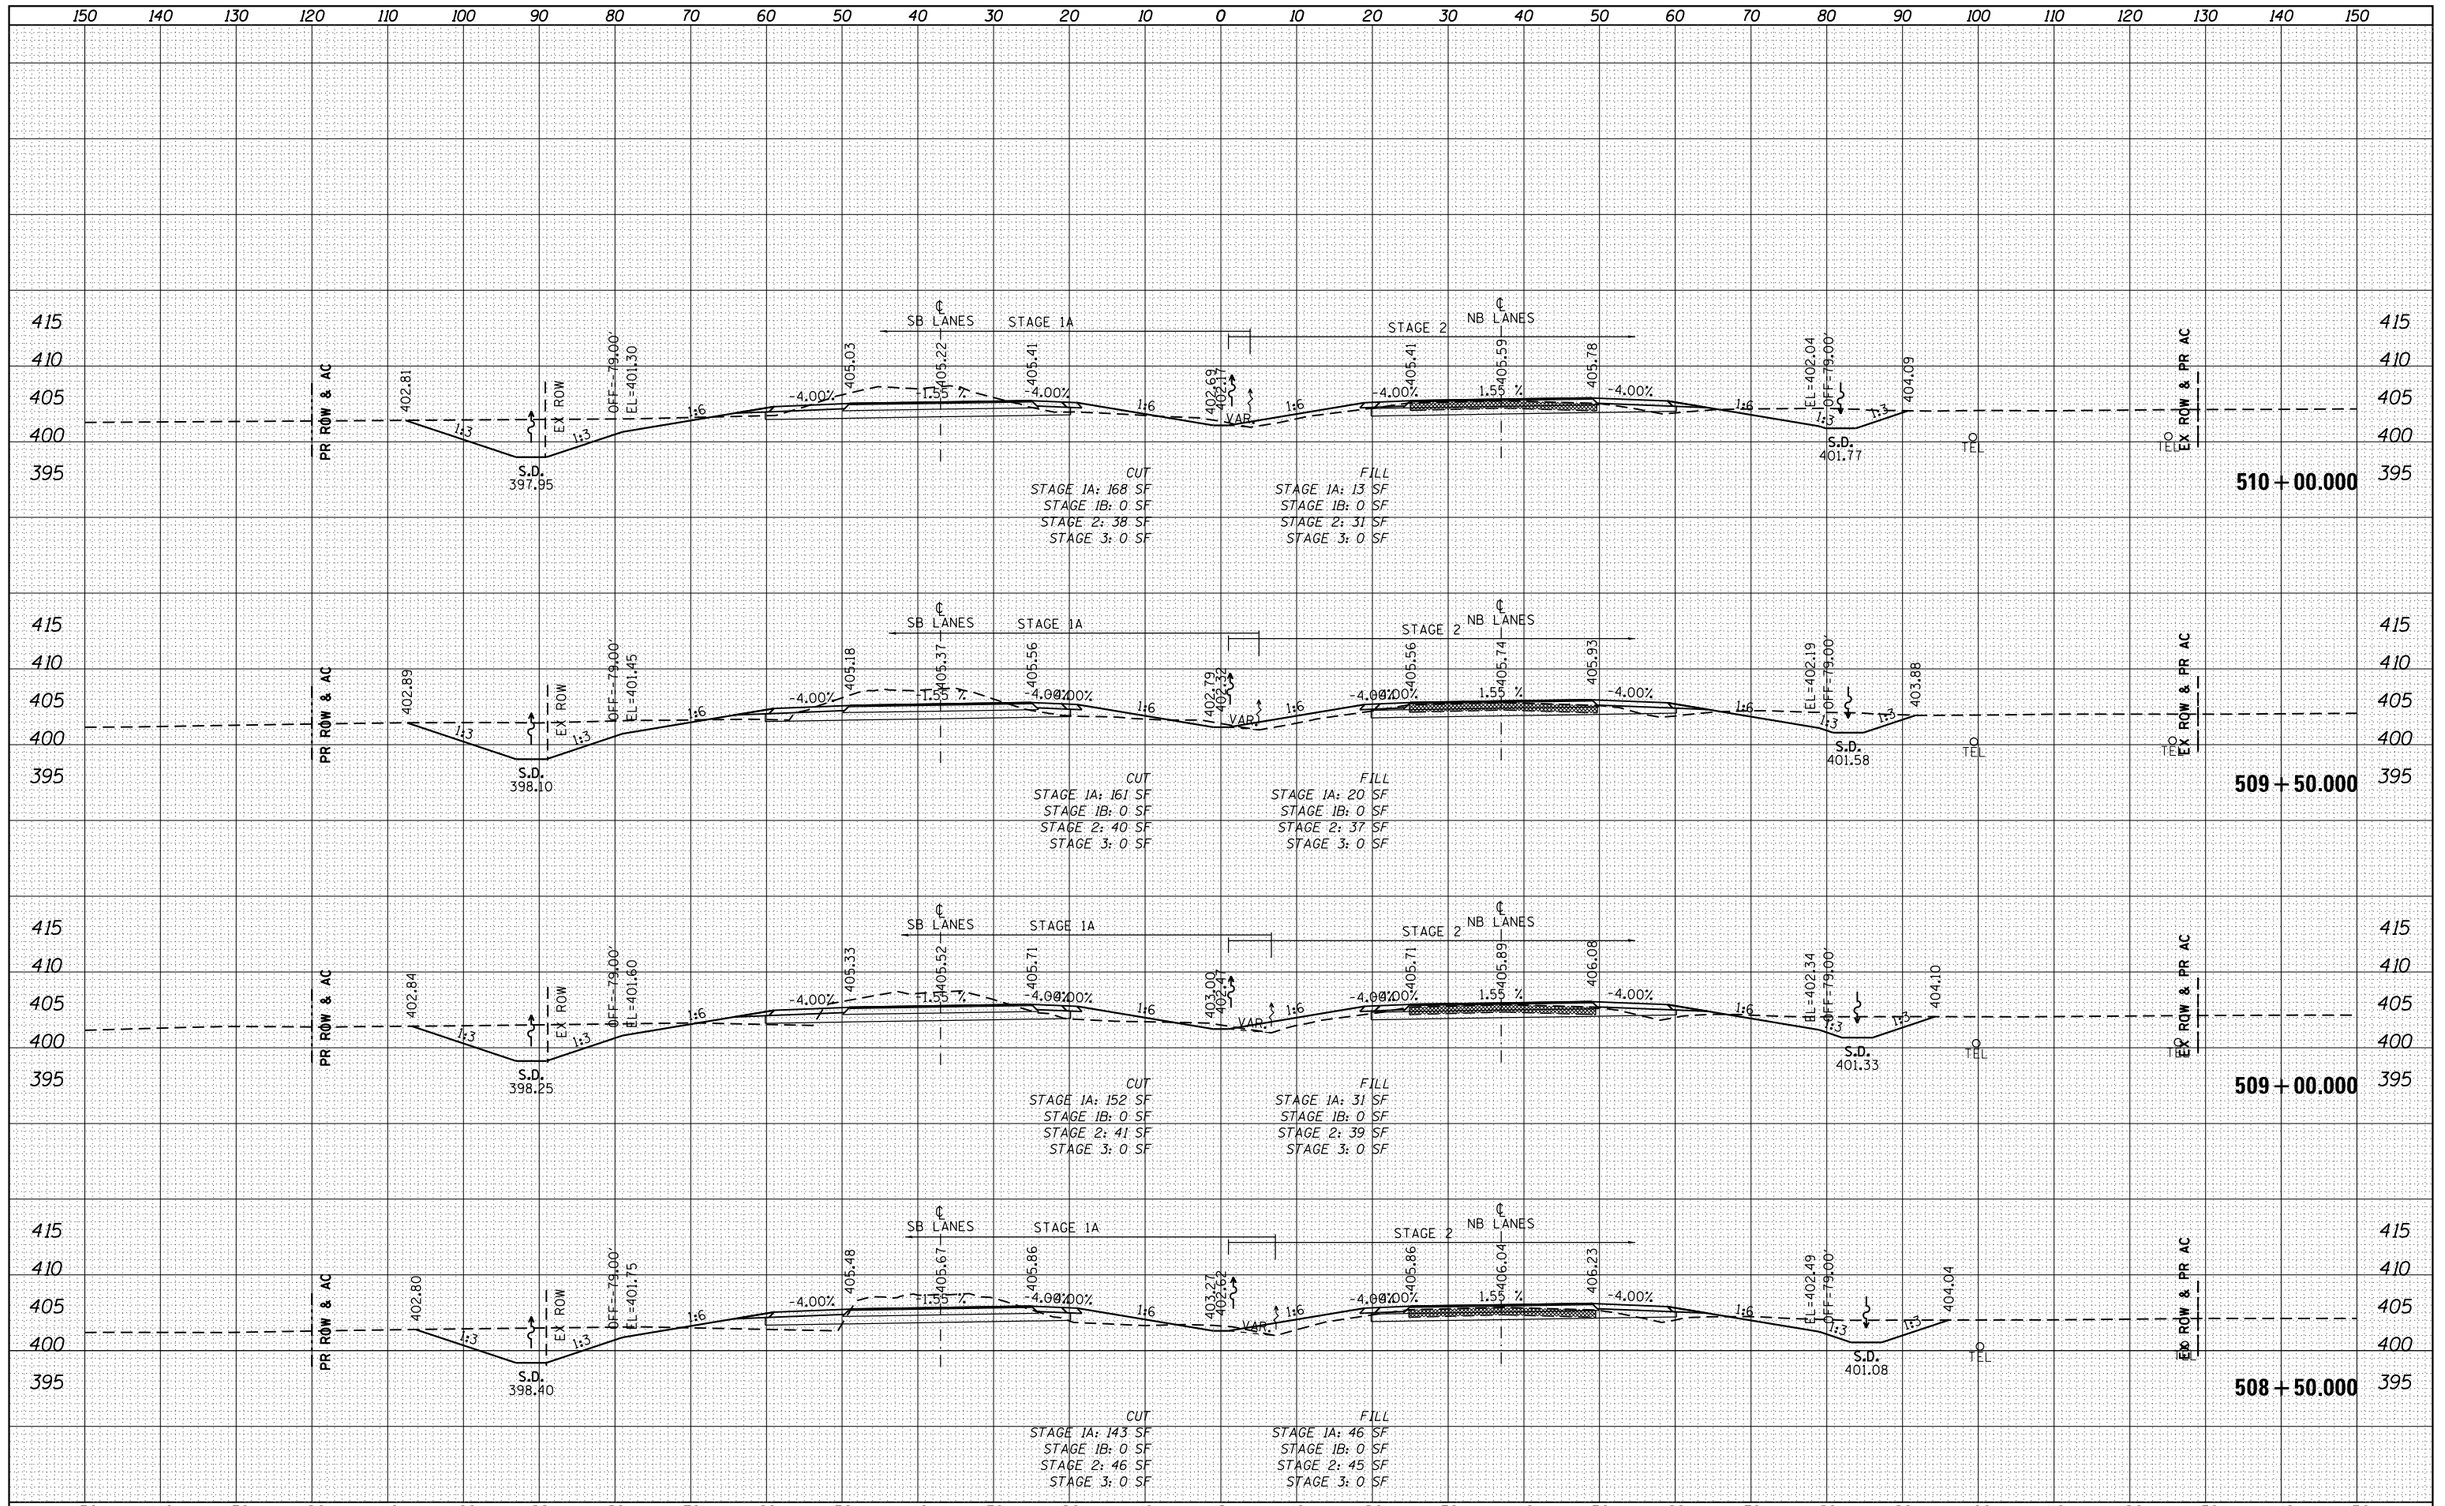

FINAL SURVEY — NOTE BOOK — NO. — BY — DATE
SURVEYED — PLOTTED — TEMPLATE — AREAS — AREAS CHECKED

ORIGINAL SURVEY — NOTE BOOK — NO. — BY — DATE
SURVEYED — PLOTTED — TEMPLATE — AREAS — AREAS CHECKED

FILE NAME = P:\Projects\2011 Projects\11297 - IDOT US45 Ph2\CV\CADD Sheets\D978077-sht-xsc.dgn	USER NAME = bemery	DESIGNED -	REVISED -
		DRAWN -	REVISED -
	PLOT SCALE = 20.0000 ' / in.	CHECKED -	REVISED -
Default	PLOT DATE = 4/30/2014	DATE -	REVISED -

STATE OF ILLINOIS
DEPARTMENT OF TRANSPORTATION

CROSS SECTIONS U.S. 45 (F.A.P. 332)

SCALE: 1" = 10' | SHEET OF SHEETS | STA. 508+50.000 TO STA.510+00.000

F.A.P. RTE.	SECTION	COUNTY	TOTAL SHEETS	SHEET NO.
332	(29,30)R-1	SALINE	745	563
		CONTRACT NO. 78077		
		ILLINOIS FED. AID PROJECT		