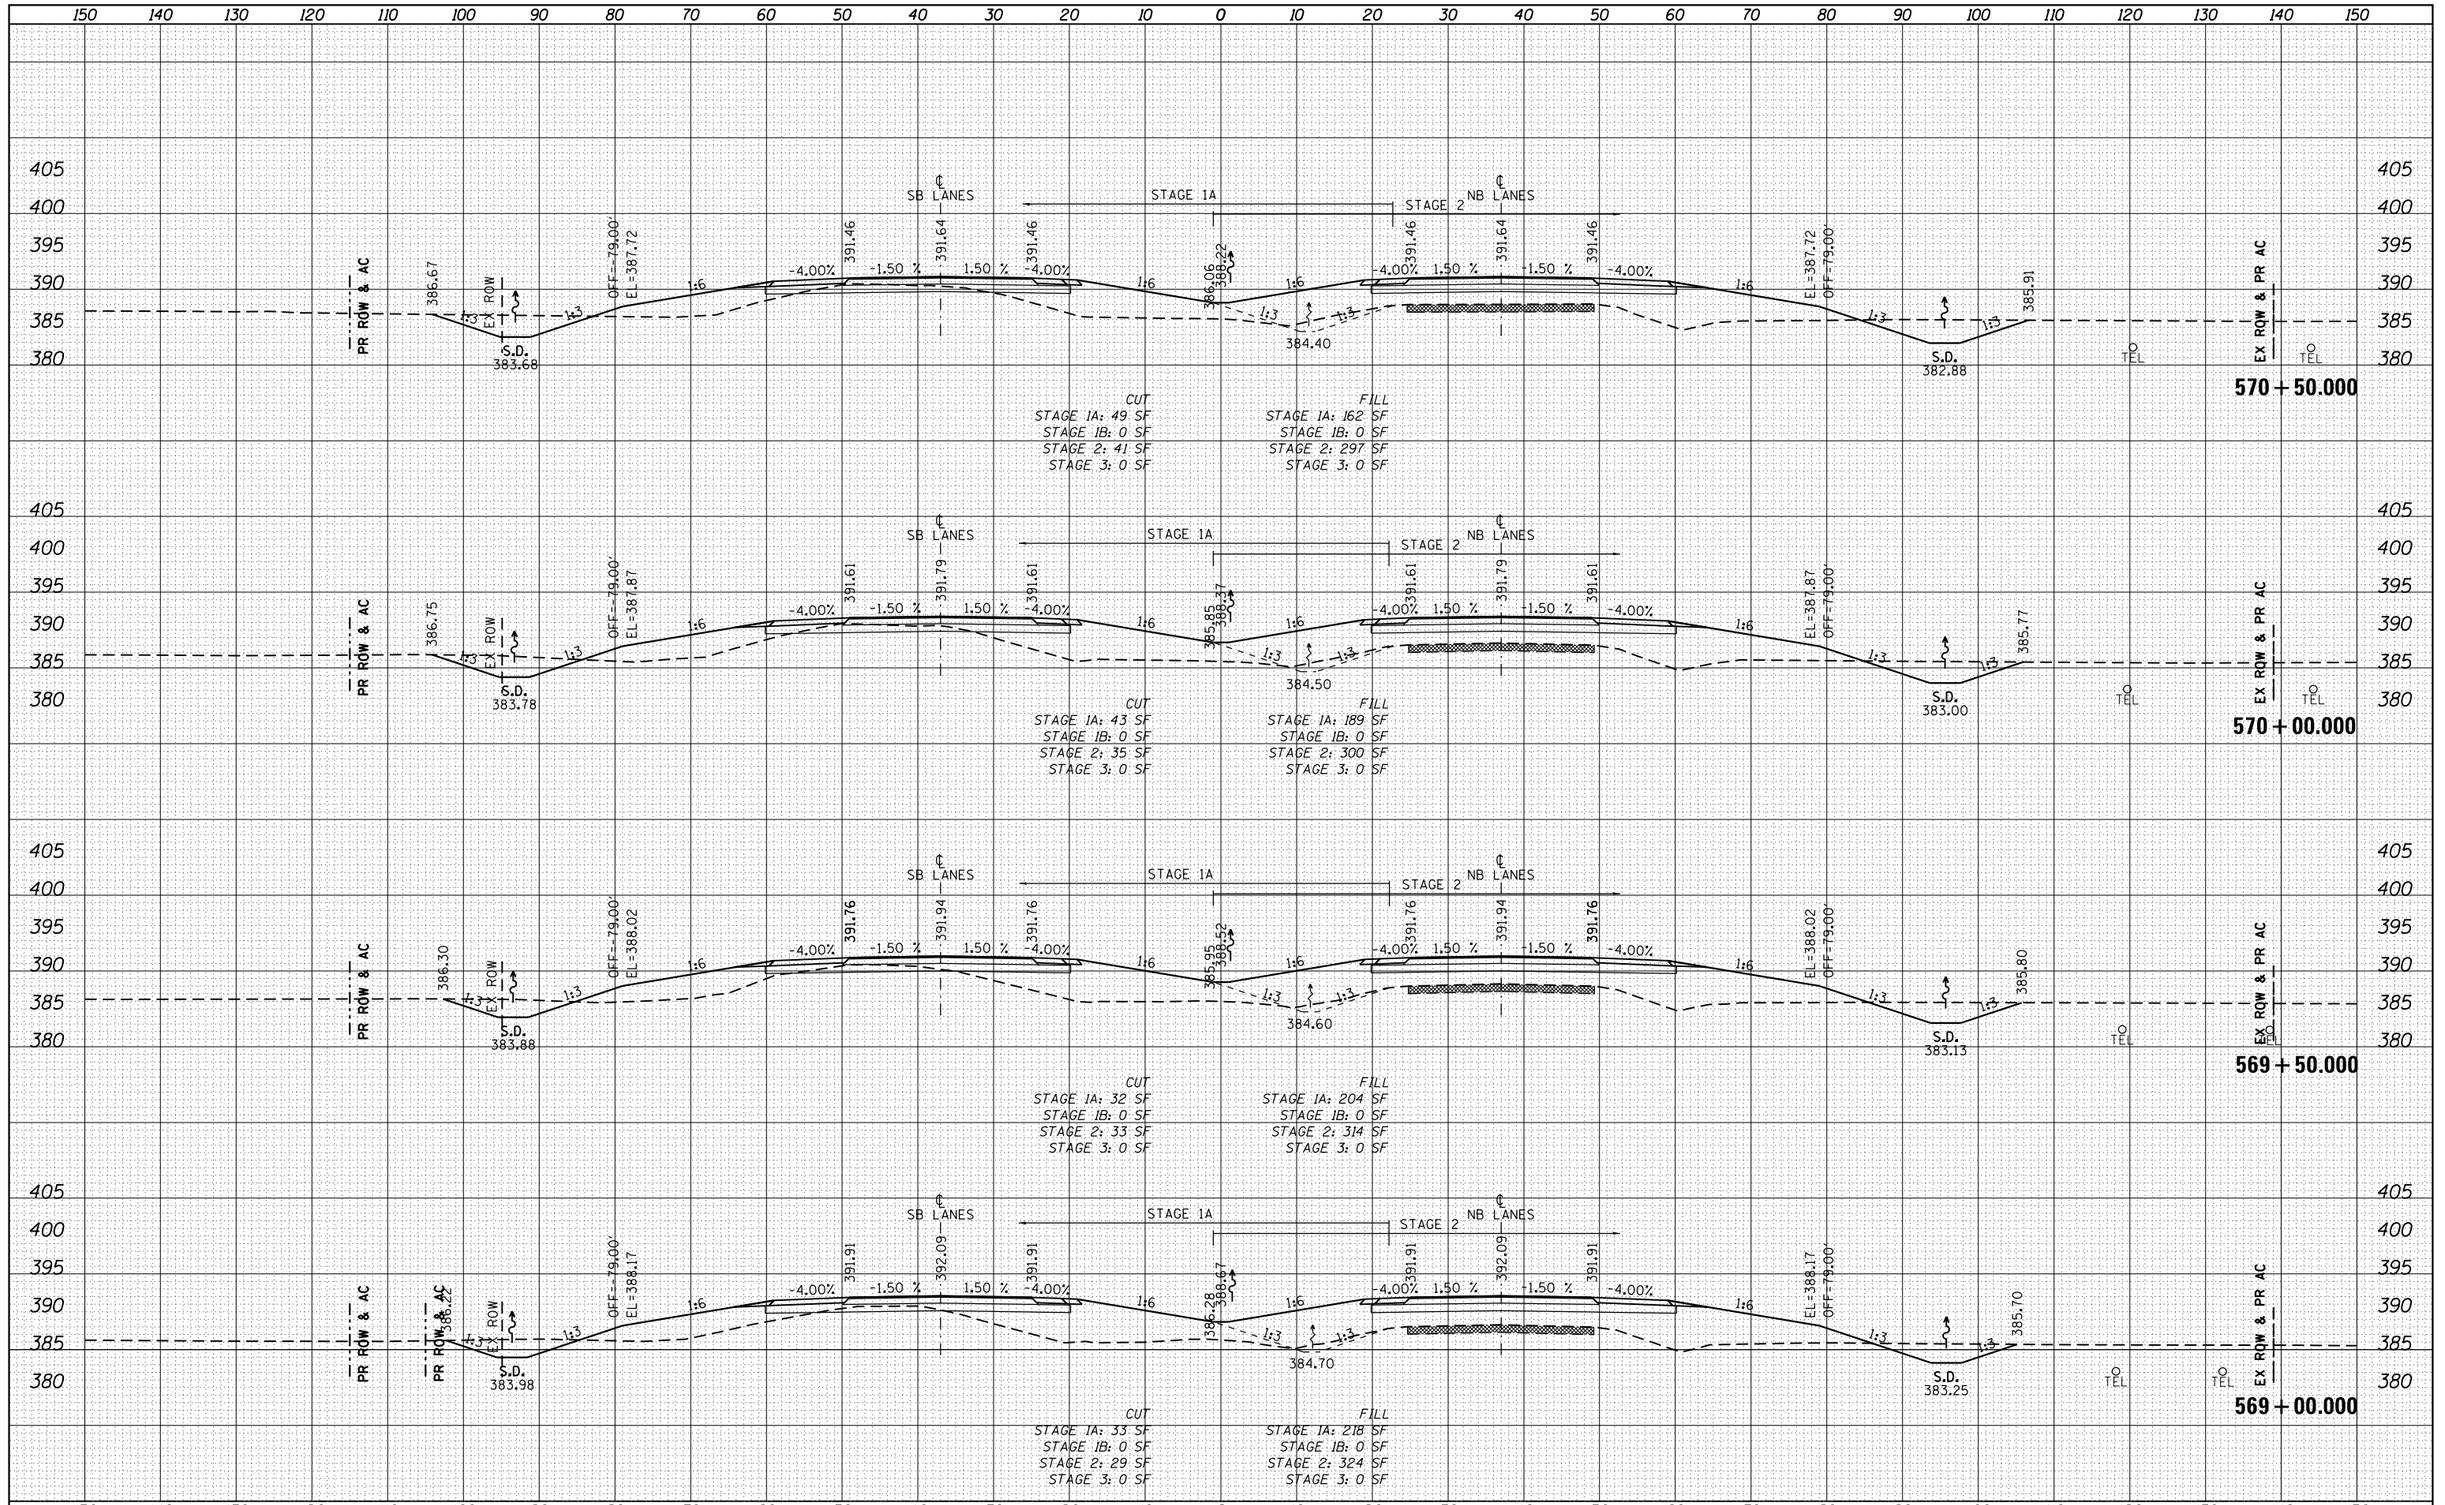

CUT
STAGE 1A: 49 SF
STAGE 1B: 0 SF
STAGE 2: 41 SF
STAGE 3: 0 SF

FILL
STAGE 1A: 162 SF
STAGE 1B: 0 SF
STAGE 2: 297 SF
STAGE 3: 0 SF

CUT
STAGE 1A: 43 SF
STAGE 1B: 0 SF
STAGE 2: 35 SF
STAGE 3: 0 SF

FILL
STAGE 1A: 189 SF
STAGE 1B: 0 SF
STAGE 2: 300 SF
STAGE 3: 0 SF

CUT
STAGE 1A: 32 SF
STAGE 1B: 0 SF
STAGE 2: 33 SF
STAGE 3: 0 SF

FILL
STAGE 1A: 204 SF
STAGE 1B: 0 SF
STAGE 2: 314 SF
STAGE 3: 0 SF

CUT
STAGE 1A: 33 SF
STAGE 1B: 0 SF
STAGE 2: 29 SF
STAGE 3: 0 SF

FILL
STAGE 1A: 218 SF
STAGE 1B: 0 SF
STAGE 2: 324 SF
STAGE 3: 0 SF

FINAL SURVEY — NOTE BOOK — NO. — BY — DATE
SURVEYED
PLOTTED
TEMPLATE
AREAS
AREAS CHECKED

ORIGINAL SURVEY — NOTE BOOK — NO. — BY — DATE
SURVEYED
PLOTTED
TEMPLATE
AREAS
AREAS CHECKED

FILE NAME = P:\Projects\2011 Projects\11297 - IDOT US45 Ph2\CV\CADD Sheets\D978077-sht-xsc.dgn	USER NAME = bemery	DESIGNED -	REVISED -
		DRAWN -	REVISED -
	PLOT SCALE = 20.0000 ' / in.	CHECKED -	REVISED -
Default	PLOT DATE = 4/30/2014	DATE -	REVISED -

STATE OF ILLINOIS
DEPARTMENT OF TRANSPORTATION

CROSS SECTIONS U.S. 45 (F.A.P. 332)

SCALE: 1" = 10' | SHEET OF SHEETS | STA. 569+00.000 TO STA.570+50.000

F.A.P. RTE.	SECTION	COUNTY	TOTAL SHEETS	SHEET NO.
332	(29,30)R-1	SALINE	745	596
		CONTRACT NO. 78077		
		ILLINOIS FED. AID PROJECT		