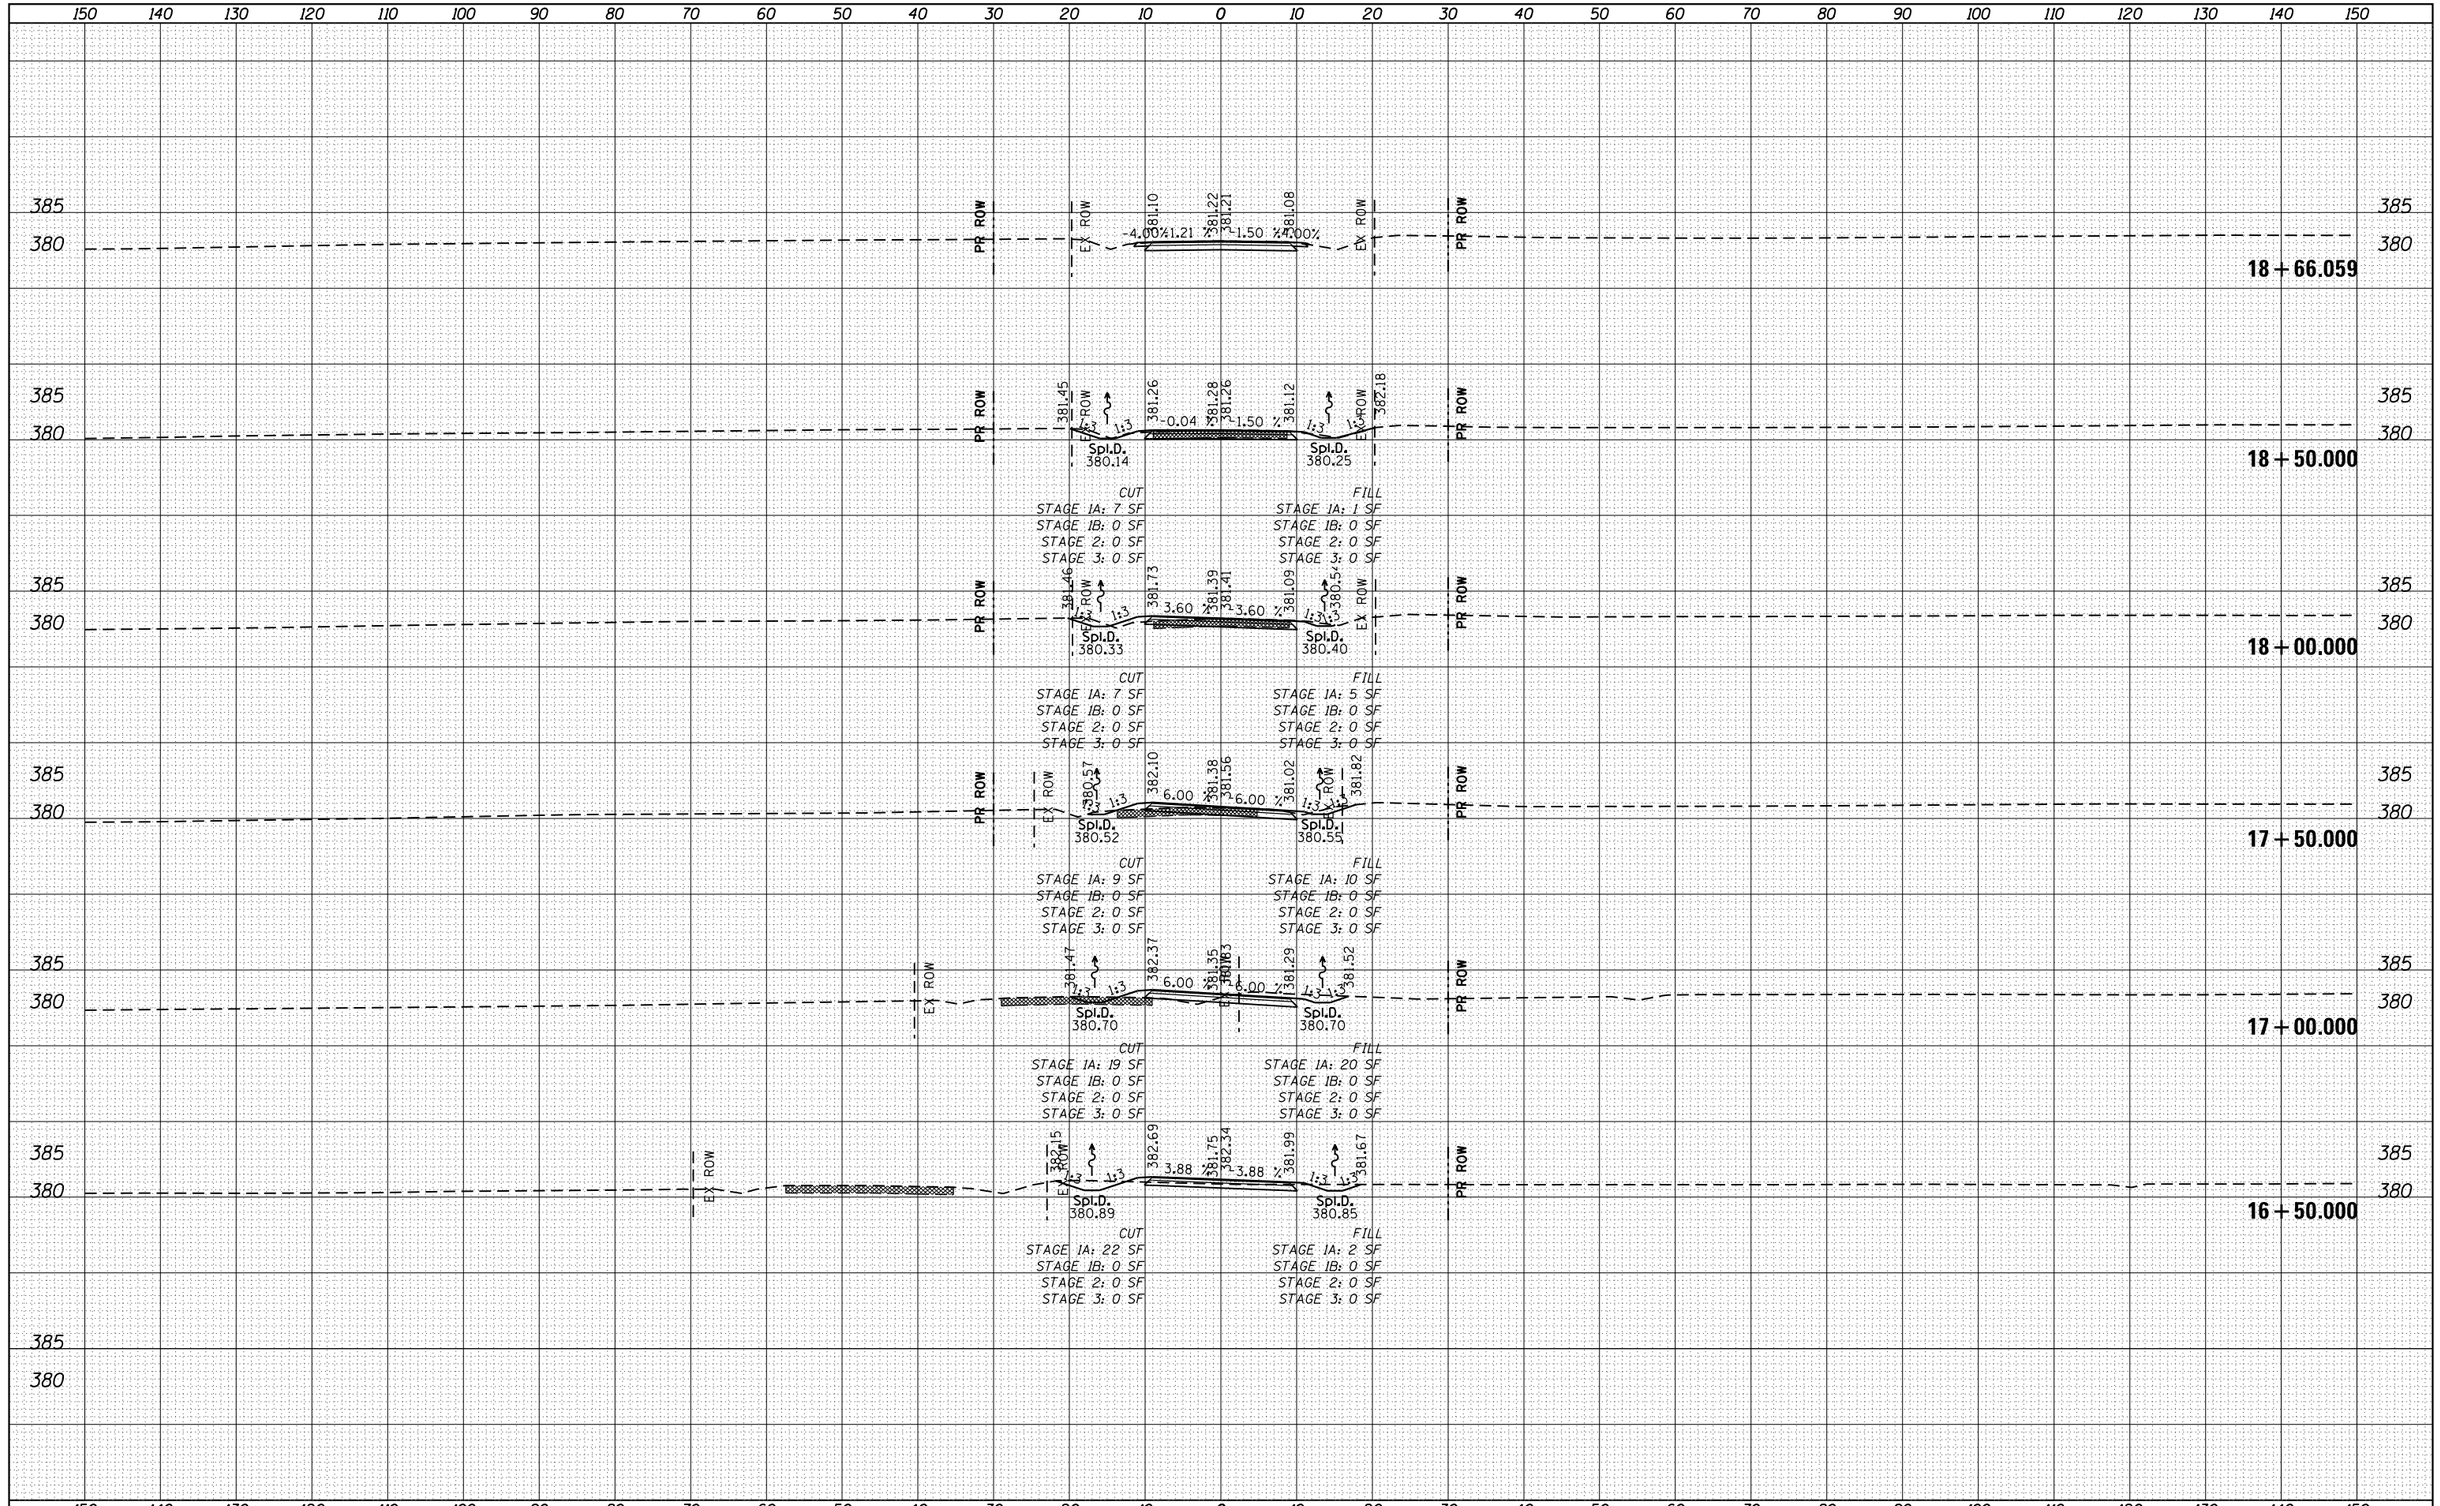

FINAL SURVEY

NO.	NOTE BOOK	SURVEYED	PLOTTED	TEMPLATE	AREAS	AREAS CHECKED	BY	DATE

ORIGINAL SURVEY

NO.	NOTE BOOK	SURVEYED	PLOTTED	TEMPLATE	AREAS	AREAS CHECKED	BY	DATE

FILE NAME = P:\Projects\2011 Projects\11297 - IDOT US45 Ph2\Default	USER NAME = bemery	DESIGNED -	REVISED -
	CV\CADD Sheets\D978077-sht-xsc.dgn	DRAWN -	REVISED -
	PLOT SCALE = 20.0000 ' / in.	CHECKED -	REVISED -
	PLOT DATE = 4/30/2014	DATE -	REVISED -

STATE OF ILLINOIS
DEPARTMENT OF TRANSPORTATION

CROSS SECTIONS FLANDERS RD.

SCALE: 1" = 10' | SHEET OF SHEETS | STA. 16+13.721 | TO STA.18+66.059

F.A.P. RTE.	SECTION	COUNTY	TOTAL SHEETS	SHEET NO.
332	(29,30)R-1	SALINE	745	727
		CONTRACT NO. 78077		
	ILLINOIS FED. AID PROJECT			