DESIGNED BY: _____ CHECKED BY: _____

DRAWN BY: _____ CHECKED BY: _____

7/5/2013 8:42:23 AM O:\OwrProjImpl\Projects\Crystal Creek IIB\Plan Sheets\31-36 Cross Sections 2.dgn

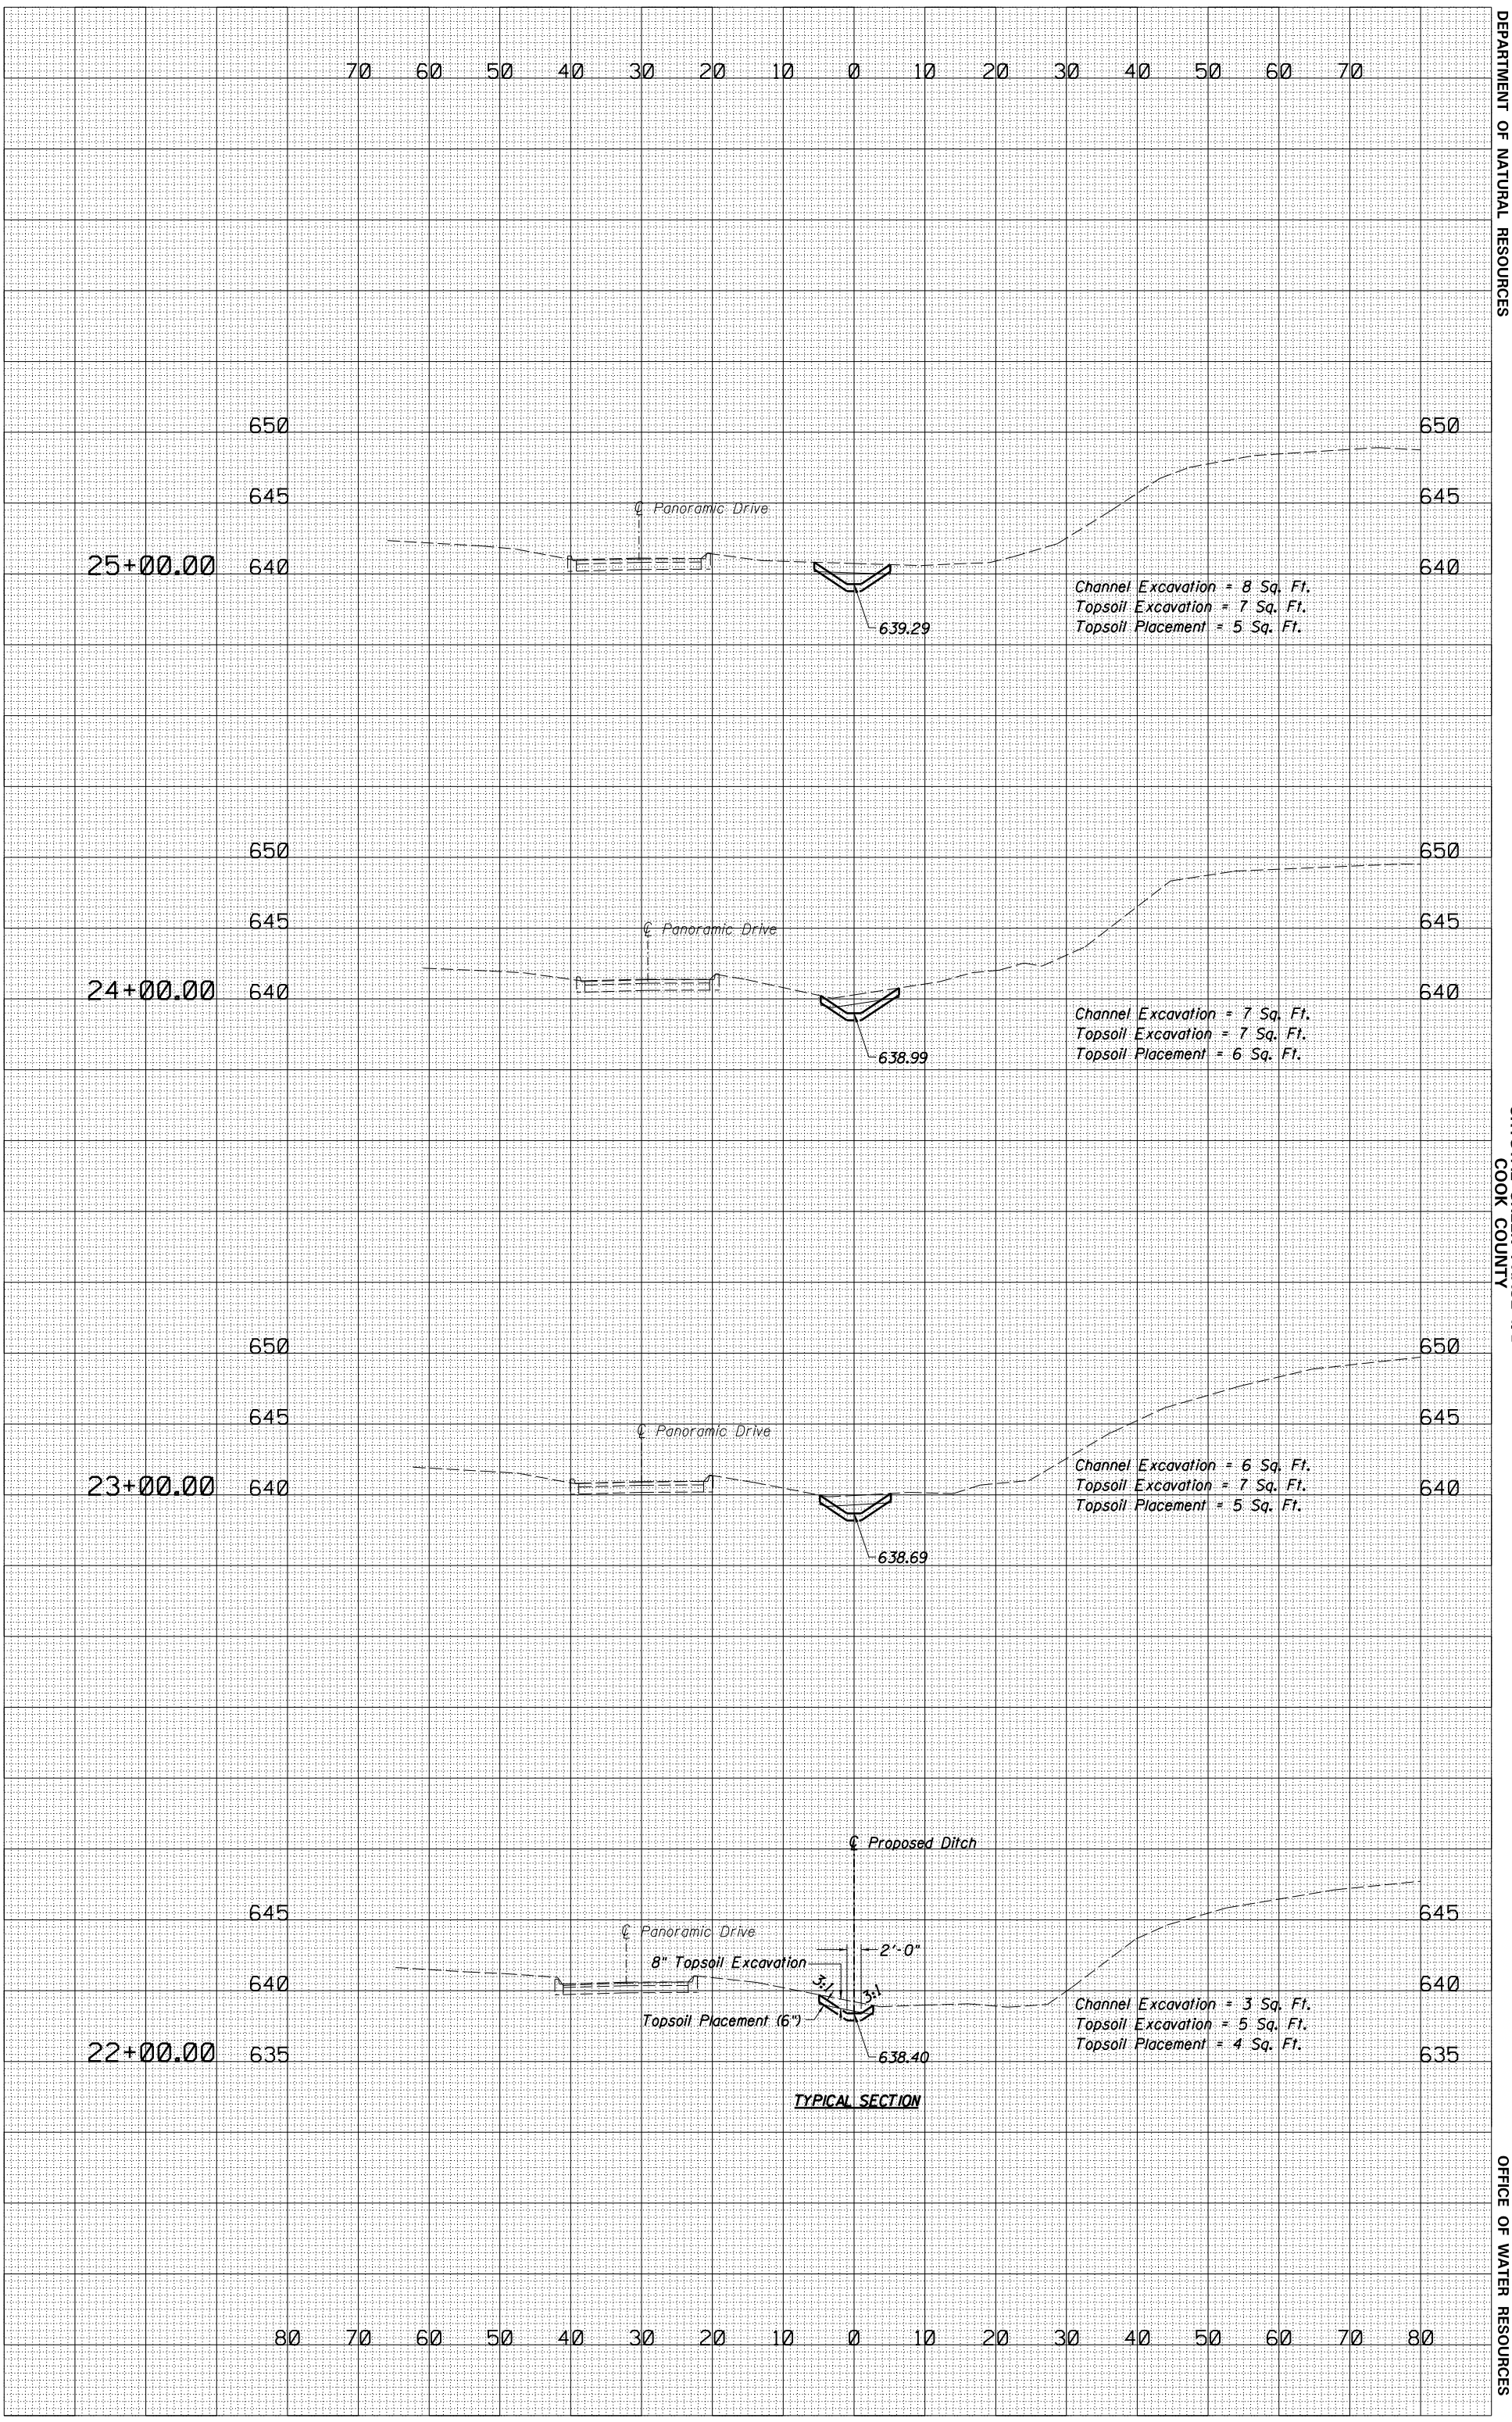

STATE OF ILLINOIS
DEPARTMENT OF NATURAL RESOURCES

CRYSTAL CREEK PHASE II B
COOK COUNTY

OFFICE OF WATER RESOURCES

CROSS SECTIONS

FR-425

Sheet 35 of 47