1/29/2013 3:59:18 PM
P:\P40567\P40567\CIVIL\SHT_POWIS ROAD\06-ROADWAY\101PLN07.SHT

F.A.P. RTE.	SECTION	COUNTY	TOTAL SHEETS	SHEET NO.
307	13ON-3 (11)	DUPAGE	141	24
STA.	3338+00	TO STA.	3351+00	
FED. ROAD DIST. NO.	ILLINOIS	FED. AID PROJECT		

60R46

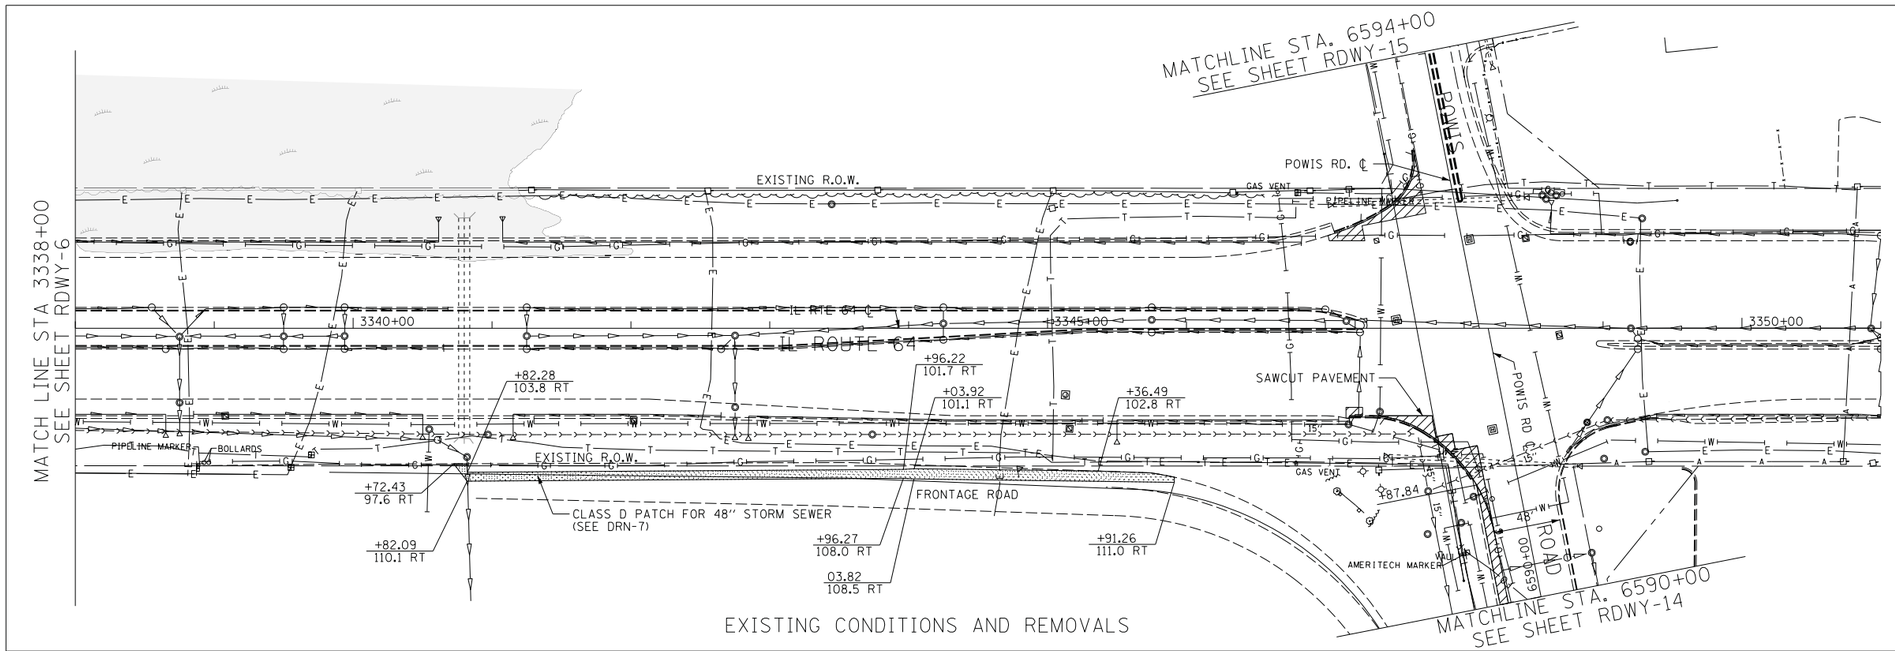

EXISTING CONDITIONS AND REMOVALS

REMOVAL LEGEND:

- PAVEMENT REMOVAL
- COMB CURB GUTTER REMOVAL
- CLASS D PATCHES REMOVAL

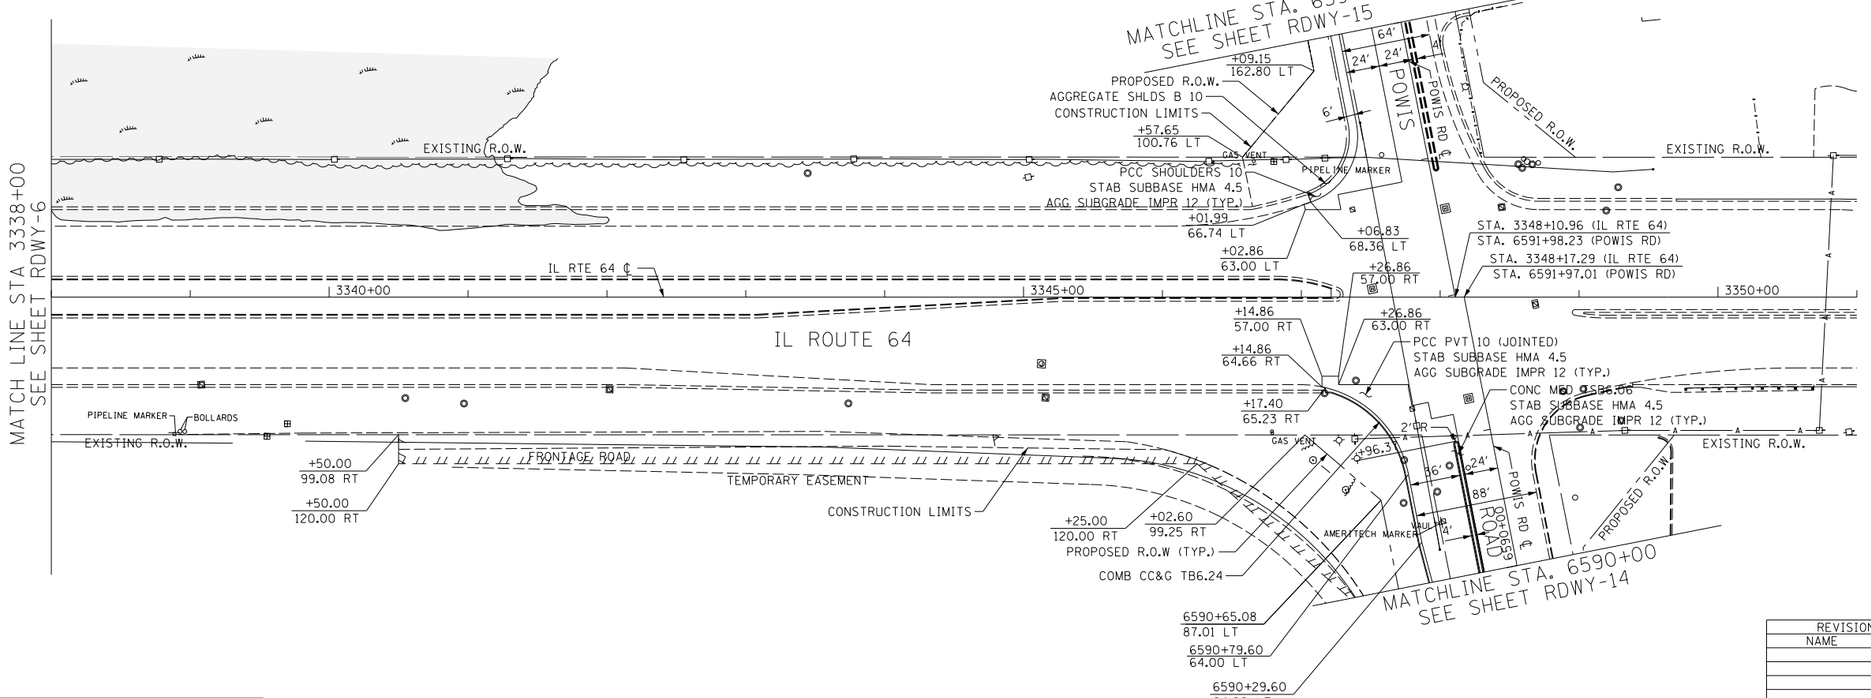

PROPOSED ROADWAY PLAN

NOTES:

1. SEE INTERSECTION DETAIL SHEETS FOR GEOMETRIC INFORMATION AT POWIS ROAD AND IL ROUTE 64.
2. FOR SHOULDER AND CURB AND GUTTER RADIUS RETURN TRANSITIONS - SEE SHEET RDWY-5, DETAIL "A".
3. CONTRACTOR SHALL COORDINATE WITH CONTRACT 62410 FOR PREVIOUSLY CONSTRUCTED WORK.

50' 0 50' 100'
SCALE IN FEET

RDWY-7

REVISIONS	
NAME	DATE

ILLINOIS DEPARTMENT OF TRANSPORTATION
F.A.P. ROUTE 307 (ILLINOIS ROUTE 64)

ROADWAY PLAN
ILLINOIS ROUTE 64
STA. 3338+00 TO STA. 3351+00

SCALE: 1" = 50' DRAWN BY: AFC
DATE: FEBRUARY 1, 2013 CHECKED BY: NJH

AECOM