1/29/2013 4:00:28 PM
P:\P40567\P40567\CIVIL\SHT_POWIS ROAD\18-INTERSECTIONS\101INT05.SHT

| F.A.P. RTE. | SECTION | COUNTY | TOTAL SHEETS | SHEET NO. |
|---|---|---|---|---|
| 307 | 13ON-3 (1) | DUPAGE | 141 | 68 |
| STA. | | TO STA. | | |
| FED. ROAD DIST. NO. | ILLINOIS | FED. AID PROJECT | | |

60R46

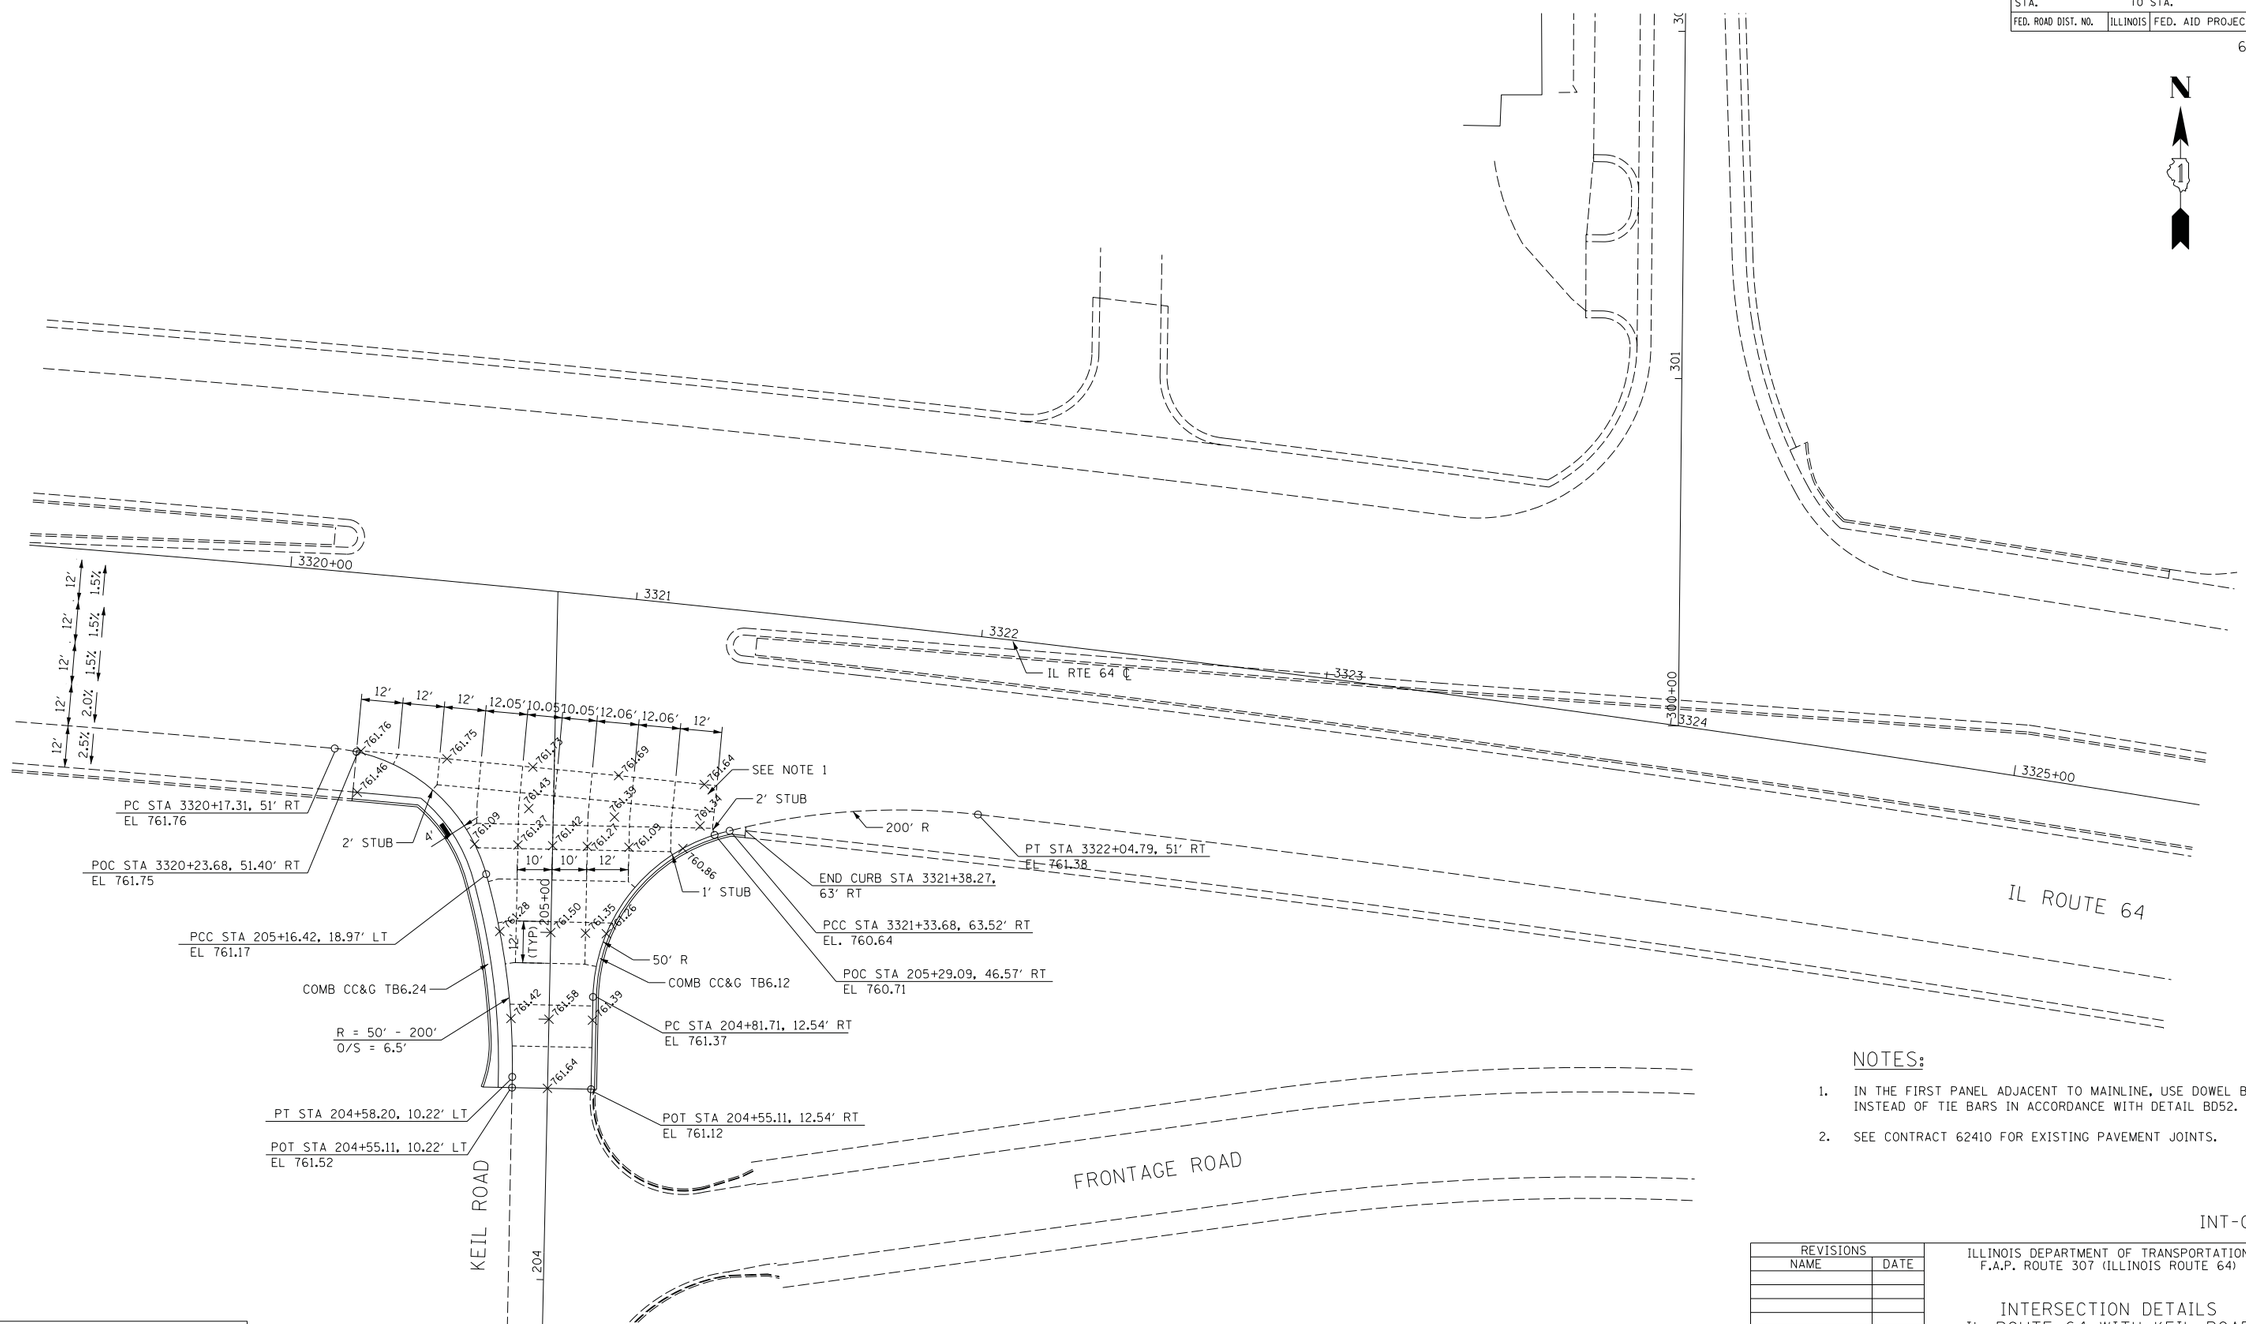


## NOTES:

1. IN THE FIRST PANEL ADJACENT TO MAINLINE, USE DOWEL BARS INSTEAD OF TIE BARS IN ACCORDANCE WITH DETAIL BD52.
2. SEE CONTRACT 62410 FOR EXISTING PAVEMENT JOINTS.

INT-05

| REVISIONS | |
|---|---|
| NAME | DATE |
| | |

ILLINOIS DEPARTMENT OF TRANSPORTATION
F.A.P. ROUTE 307 (ILLINOIS ROUTE 64)

INTERSECTION DETAILS
IL ROUTE 64 WITH KEIL ROAD

SCALE: VERT: NONE
HORIZ: 1"=20'
DATE: FEBRUARY 1, 2013

DRAWN BY: AFC
CHECKED BY: NJH

AECOM