1/29/2013 4:01:12 PM
P:\P40567\P40567\CIVIL\SHT_POWIS ROAD\23-PROPOSED SIGNING\101PR_SGN05.SHT

F.A.P. RTE.	SECTION	COUNTY	TOTAL SHEETS	SHEET NO.
307	13ON-3 (1)	DUPAGE	141	89
STA. 3351+00		TO STA. 3377+00		
FED. ROAD DIST. NO.	ILLINOIS	FED. AID PROJECT		

60R46

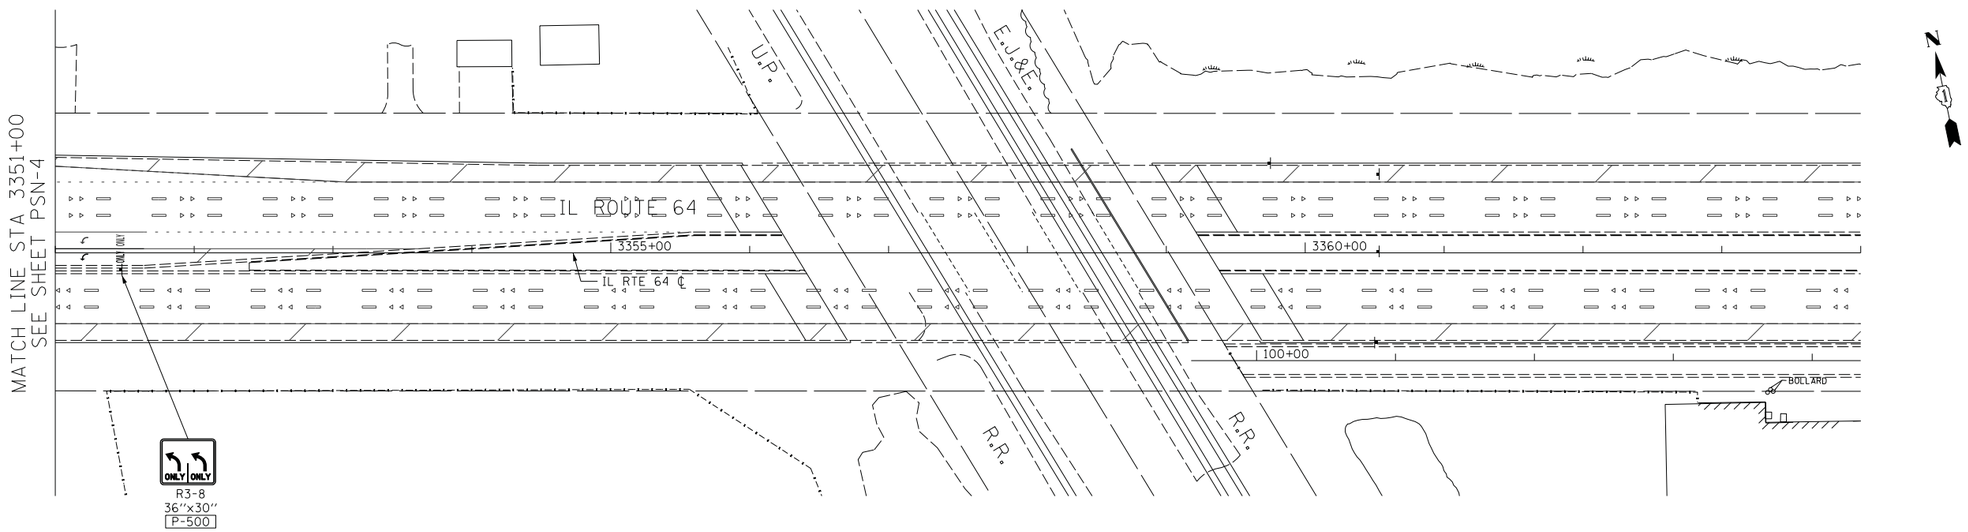

PSN-5

REVISIONS	
NAME	DATE

ILLINOIS DEPARTMENT OF TRANSPORTATION
F.A.P. ROUTE 307 (ILLINOIS ROUTE 64)

PROPOSED SIGNING PLAN
IL ROUTE 64
STA. 3351+00 TO STA. 3377+00

SCALE: VERT: NONE HORIZ:1"=50'
DATE: FEBRUARY 1, 2013
DRAWN BY: AFC
CHECKED BY: NJH

50' 0 50' 100'
SCALE IN FEET

AECOM