1/29/2013
P:\P40567\P40567\CIVIL\XSECTIONS_POWIS-XSSN101B.SHT

F.A.P RTE.	SECTION	COUNTY	TOTAL SHEETS	SHEET NO.
307	13ON-3 (11)	DUPAGE	141	131
STA.		TO STA.		
FED. ROAD DIST. NO.	ILLINOIS	FED. AID PROJECT		

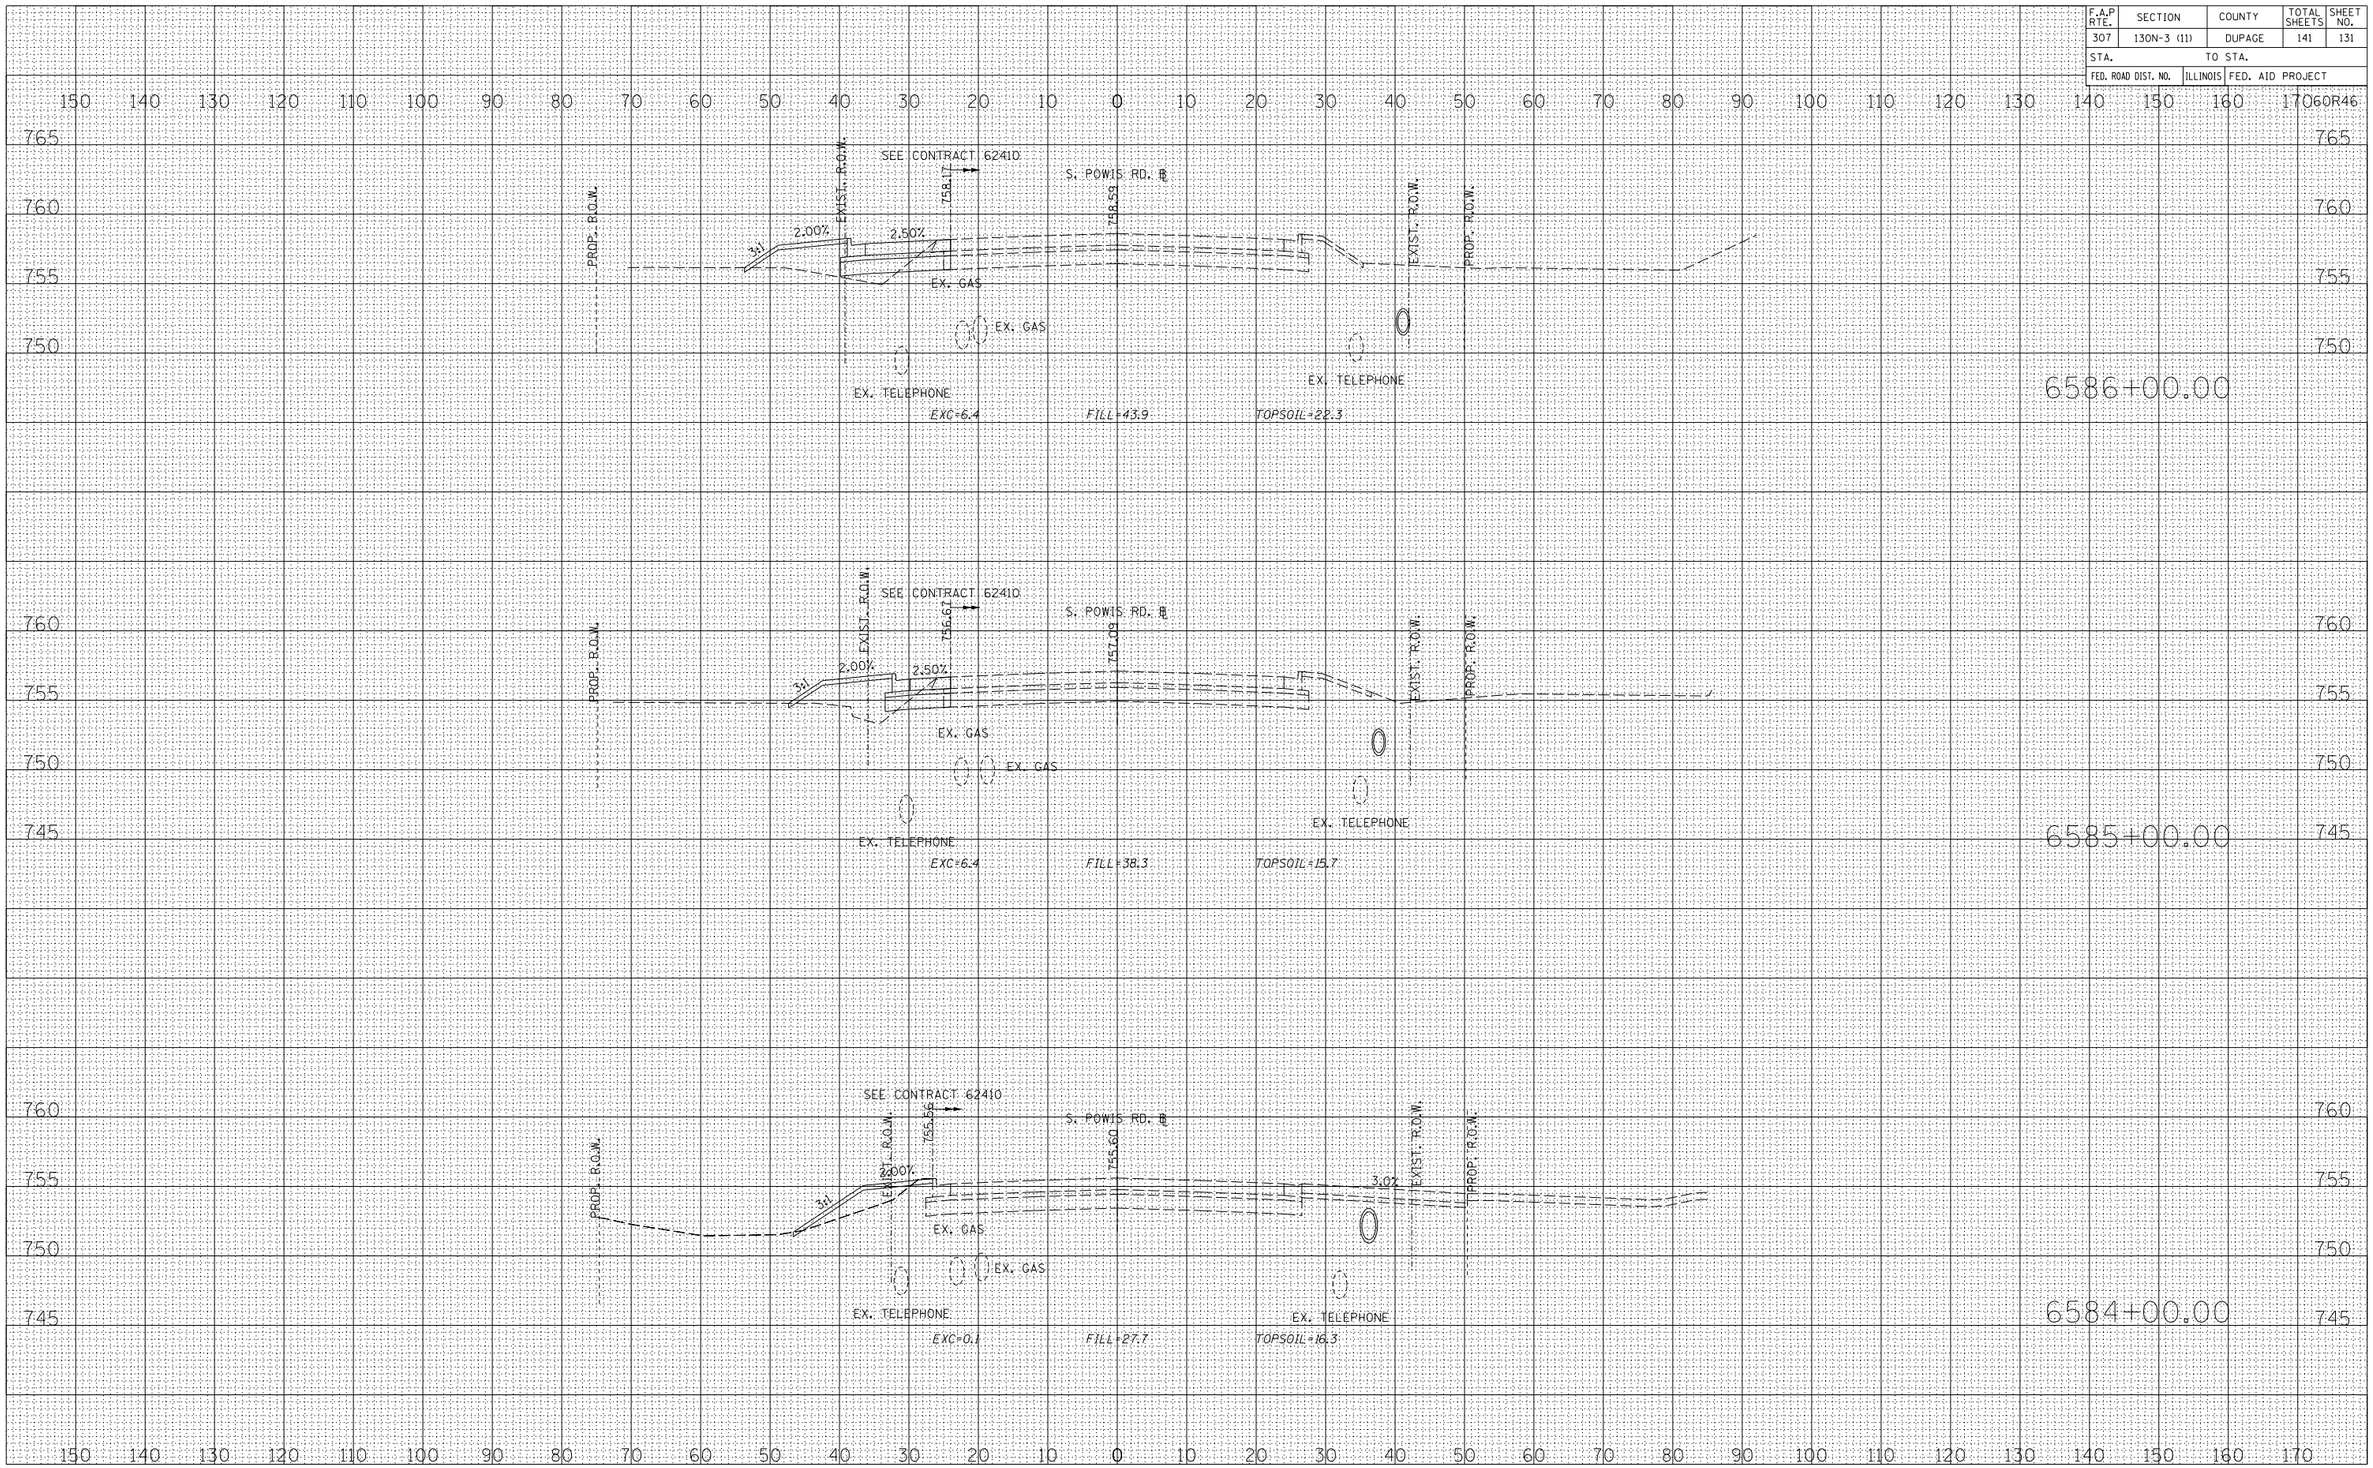

FINAL SURVEY	BY	DATE
SURVEYED		
PLOTTED		
TEMPLATE		
AREAS		
AREAS CHECKED		
NOTE BOOK		
NO.		

ORIGINAL SURVEY	BY	DATE
SURVEYED		
PLOTTED		
TEMPLATE		
AREAS		
AREAS CHECKED		
NOTE BOOK		
NO.		

AECOM

CROSS SECTIONS - SOUTH POWIS ROAD