1/29/2013
P:\P40567\P40567\CIVIL\XSECTIONS_POWIS-XSSN101C.SHT

F.A.P RTE.	SECTION	COUNTY	TOTAL SHEETS	SHEET NO.
307	13ON-3 (11)	DUPAGE	141	141
STA.		TO STA.		
FED. ROAD DIST. NO.	ILLINOIS	FED. AID PROJECT		

FINAL SURVEY		BY	DATE
NOTE BOOK	SURVEYED		
	PLOTTED		
	TEMPLATE		
	AREAS		
NO.	AREAS CHECKED		

ORIGINAL SURVEY		BY	DATE
NOTE BOOK	SURVEYED		
	PLOTTED		
	TEMPLATE		
	AREAS		
NO.	AREAS CHECKED		

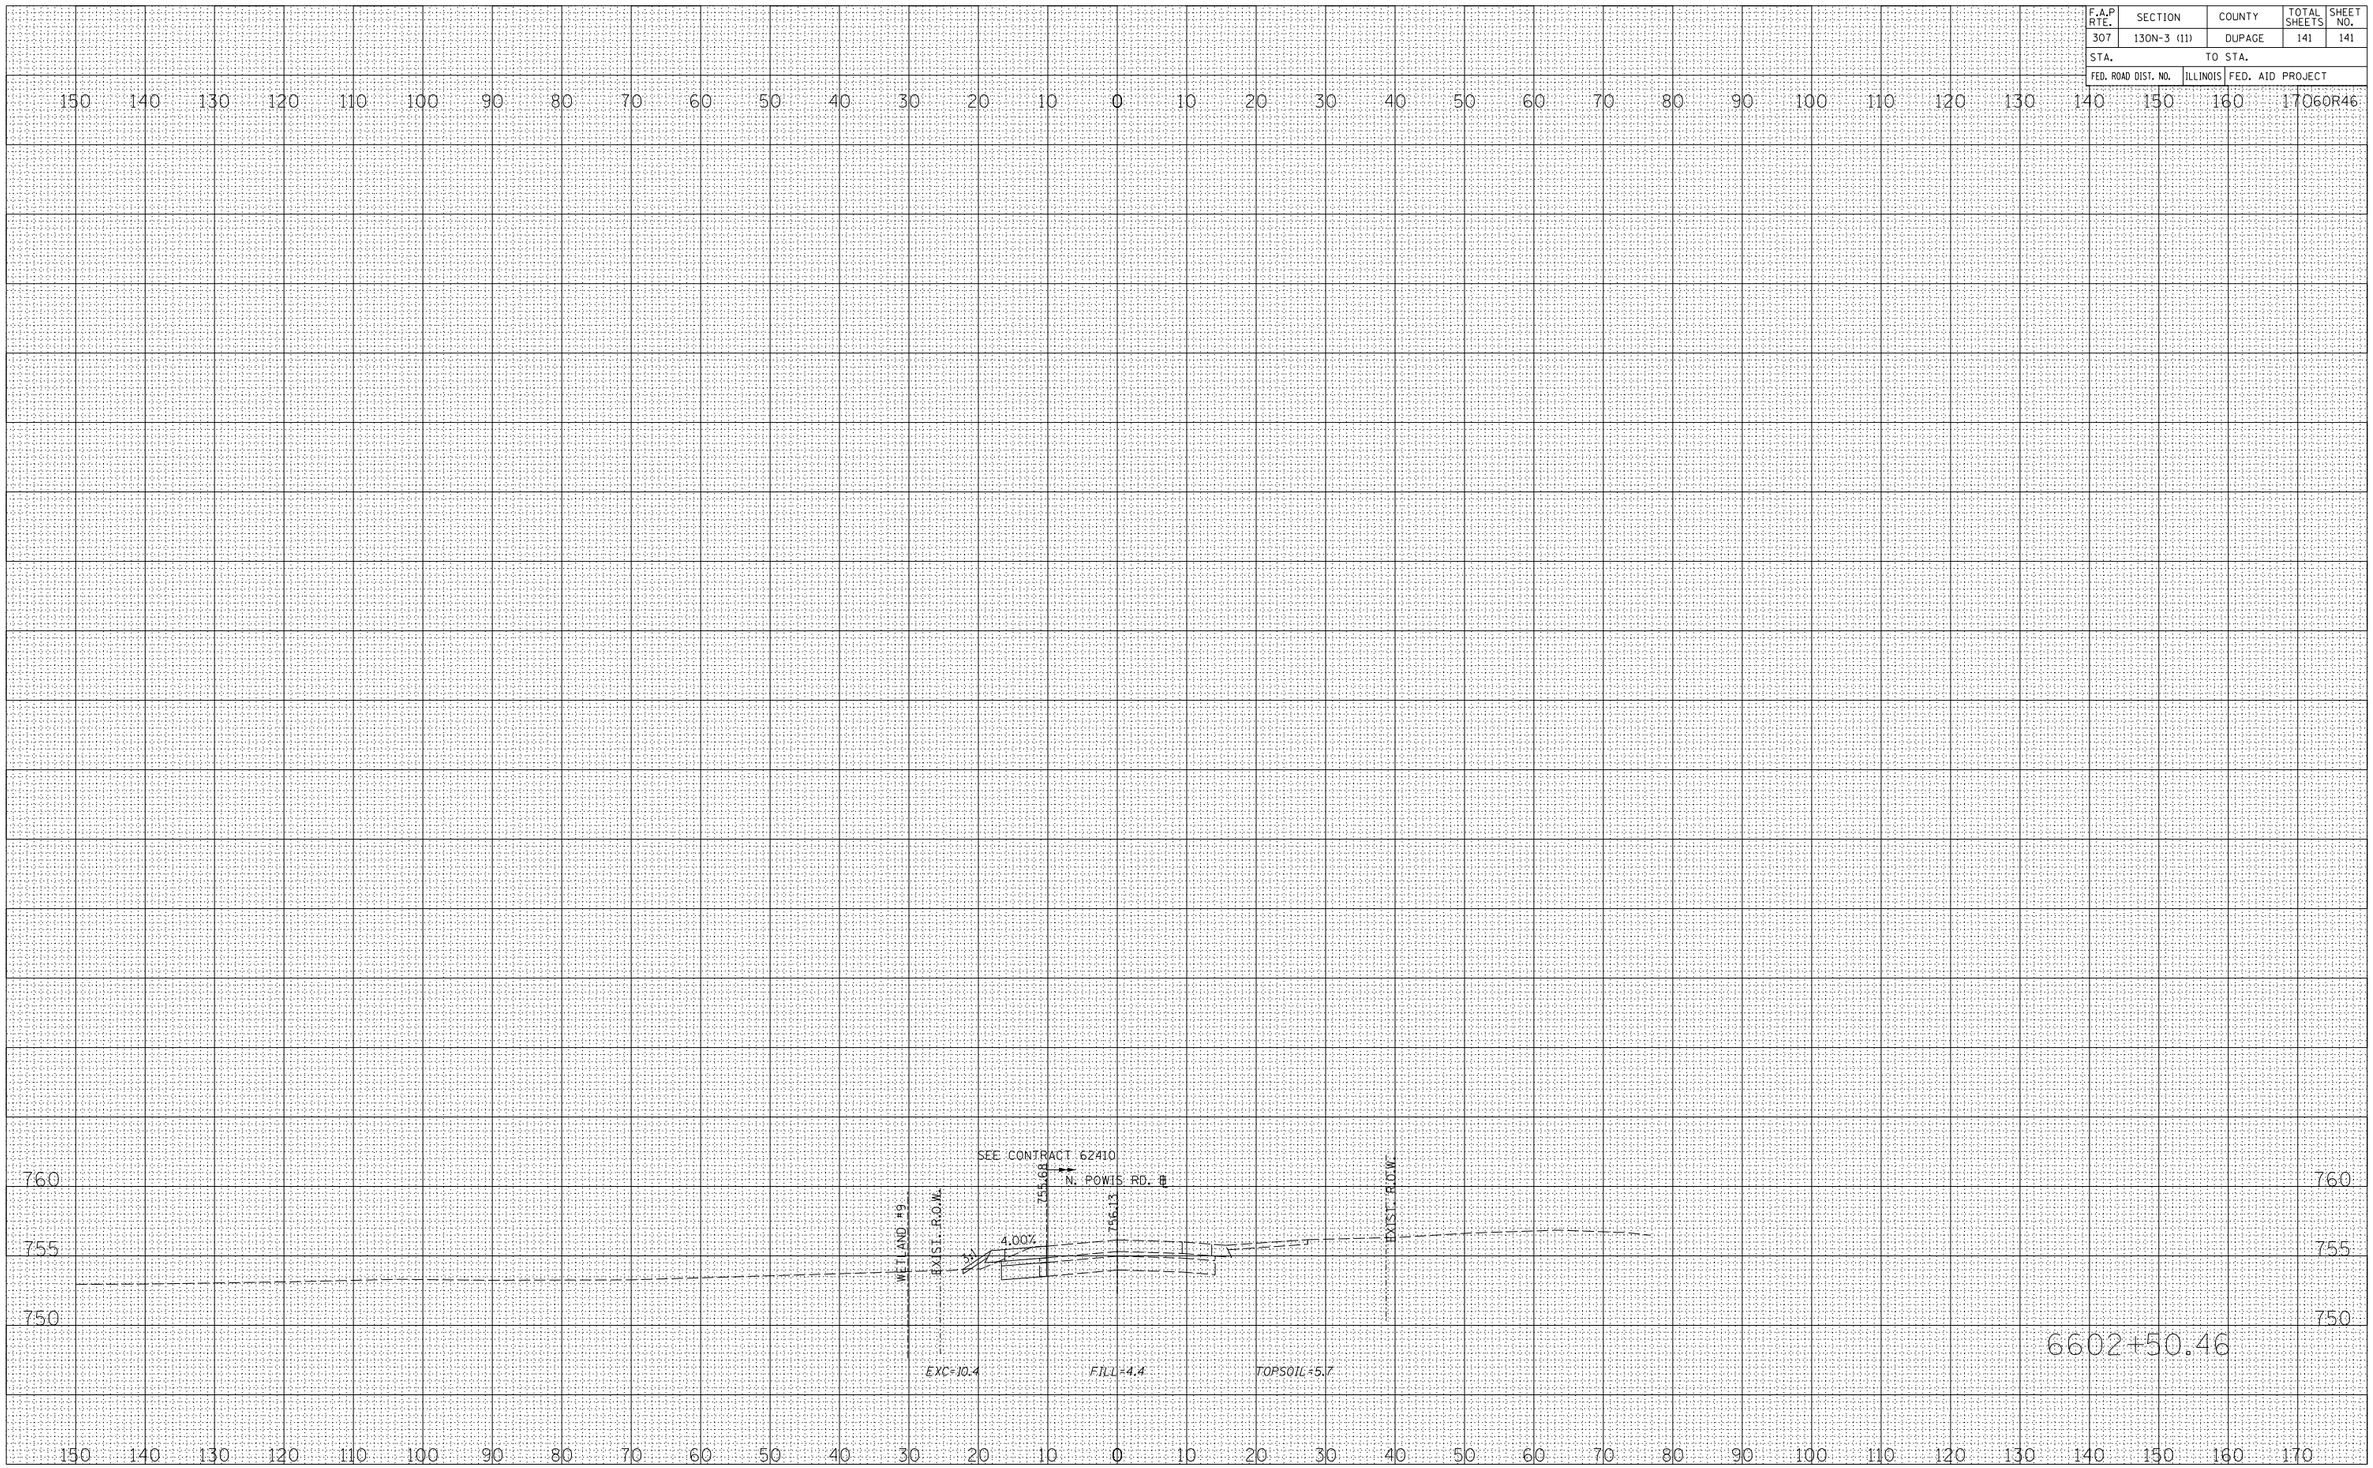

AECOM

CROSS SECTIONS - NORTH POWIS ROAD