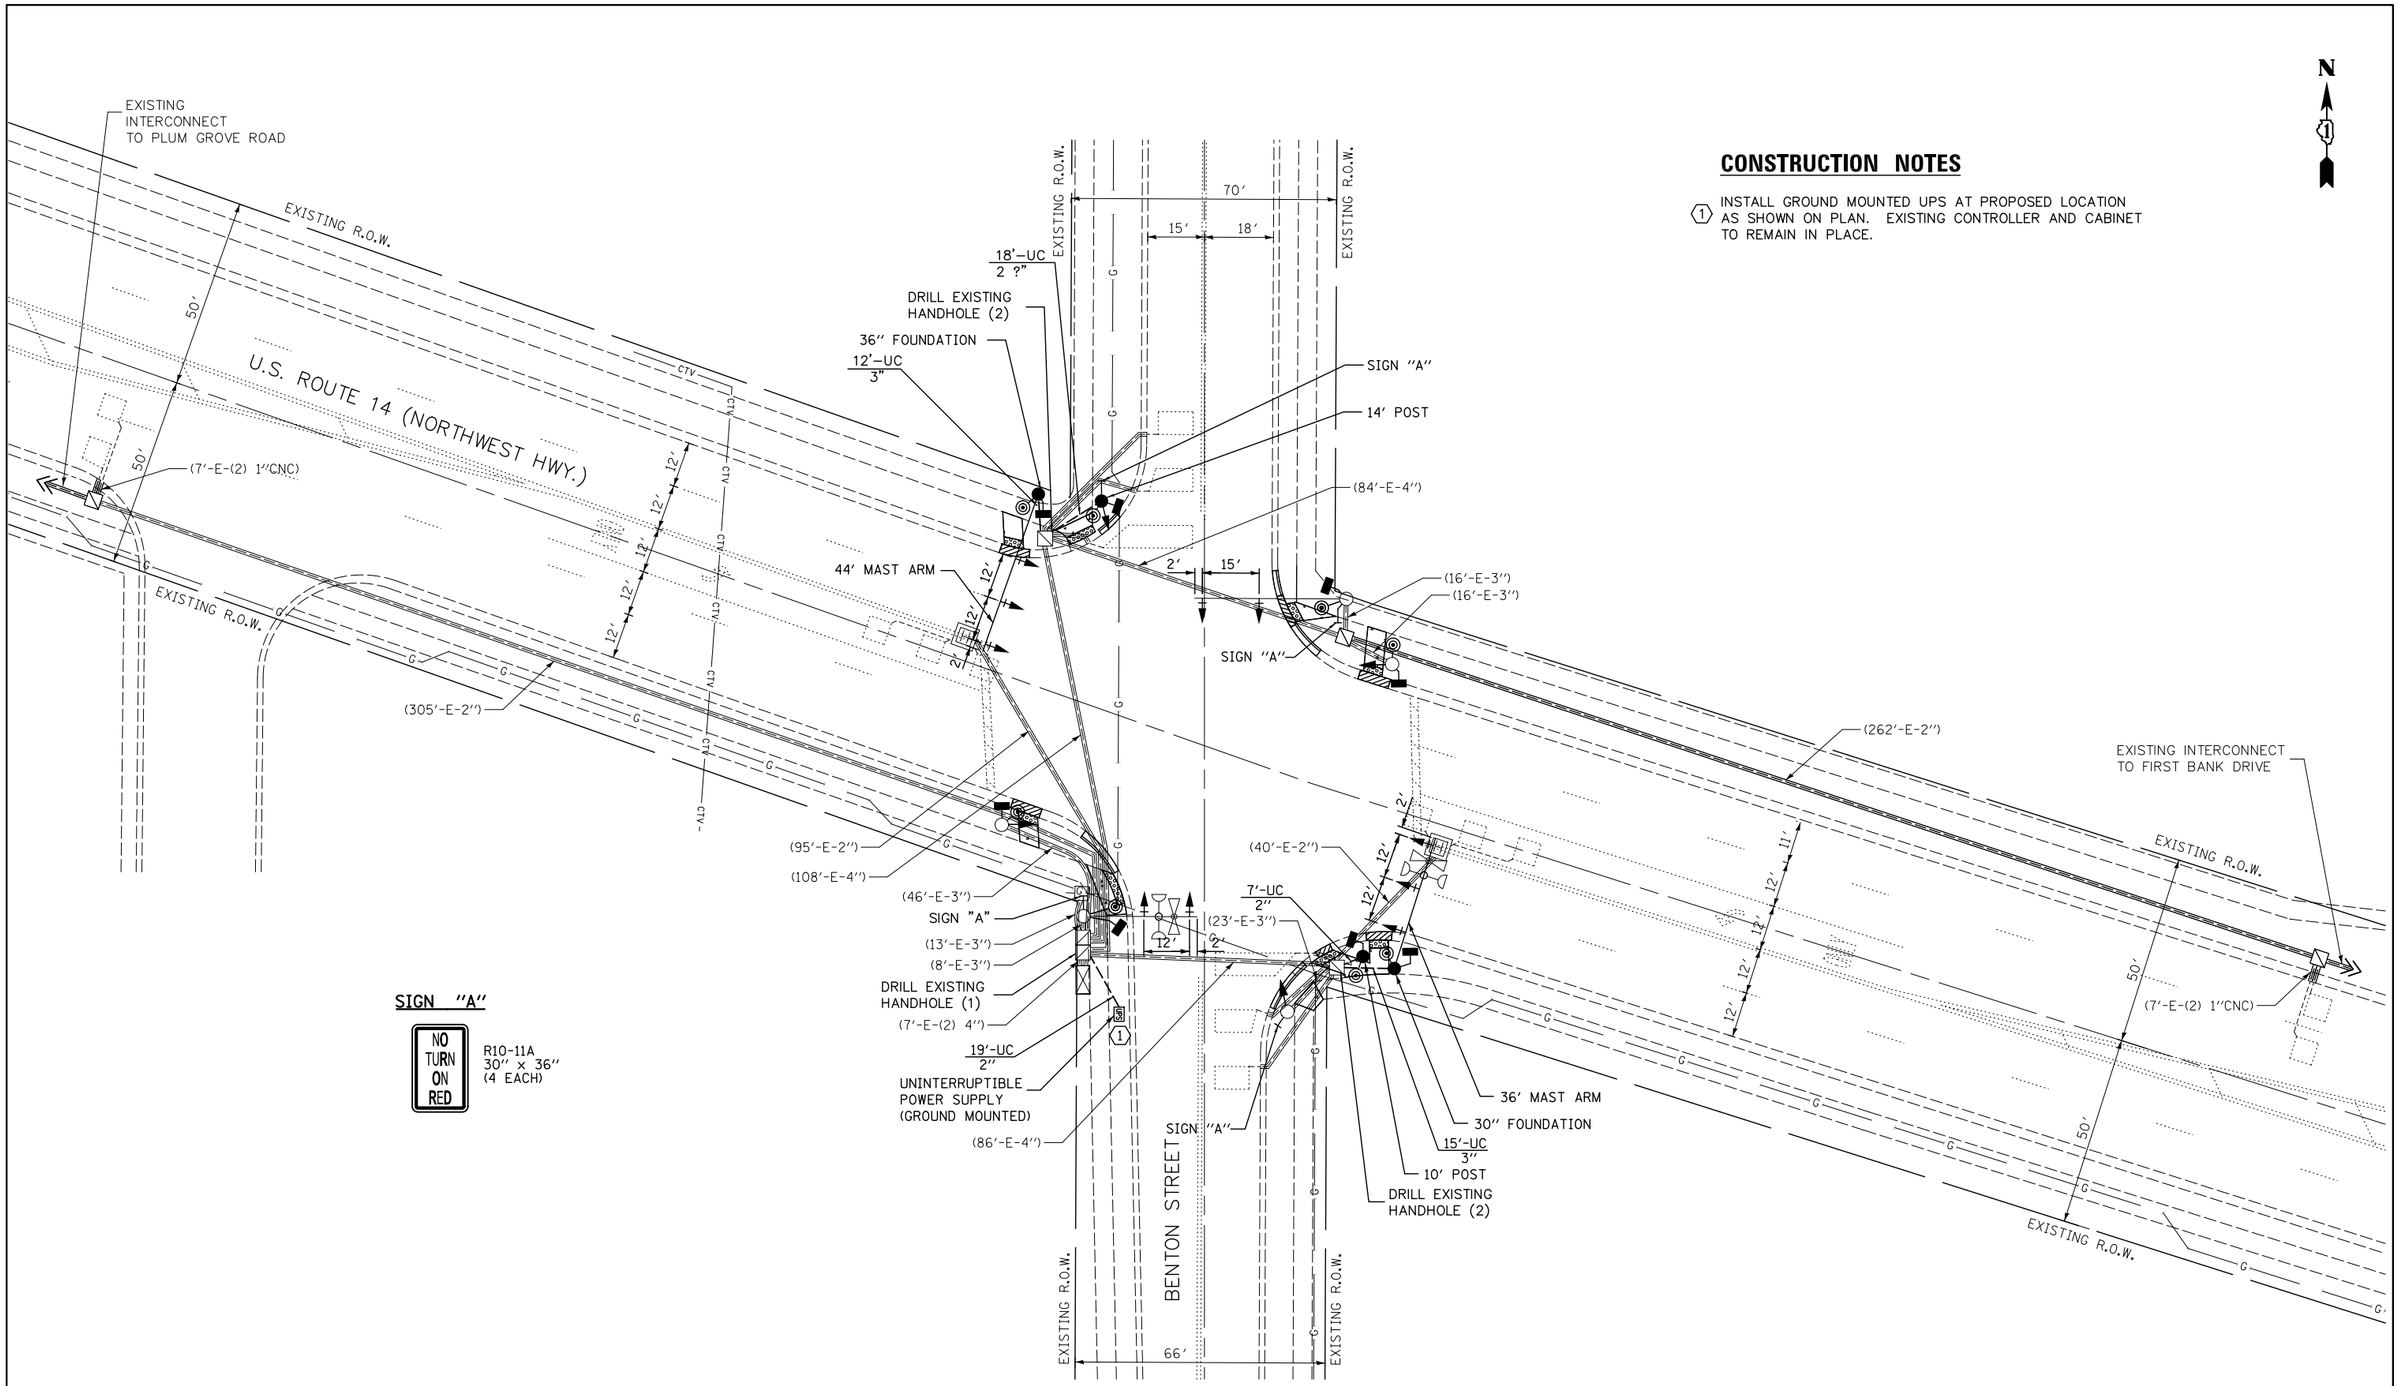

CONSTRUCTION NOTES

1. INSTALL GROUND MOUNTED UPS AT PROPOSED LOCATION AS SHOWN ON PLAN. EXISTING CONTROLLER AND CABINET TO REMAIN IN PLACE.

SIGN "A"

NO TURN ON RED

R10-11A
30" x 36"
(4 EACH)

NOTE:
THE TRAFFIC SIGNAL CONTROL EQUIPMENT FOR THIS PROJECT SHALL BE "ECONOLITE" TO MATCH THE EXISTING ADJACENT SYSTEM.

NOTE:
THE CONTRACTOR SHALL BE REQUIRED TO MAINTAIN THE OPERATION OF TRAFFIC SIGNALS AT ALL TIMES.

NOTE:
SEE SHEET 30 FOR SIDEWALK, CROSSWALKS AND DETECTABLE WARNING DETAILS.

TS# 1190

PREPARED BY:
CEMCON, Ltd.
Consulting Engineers, Land Surveyors & Planners
2280 White Oak Circle, Suite 100
Aurora, Illinois 60504-9675
Ph: 630.862.2100 Fax: 630.862.2199
E-Mail: cadd@cemcon.com Website: www.cemcon.com

FILE NAME = \MICROST\352103_US 14 @ BENTON SIG MOD.DGN>>	USER NAME = JGC	DESIGNED - BPT	REVISED -	STATE OF ILLINOIS DEPARTMENT OF TRANSPORTATION
		DRAWN - RDS/JGC	REVISED -	
	PLOT SCALE = 1'=20'	CHECKED - BPT	REVISED -	
	PLOT DATE = 03-07-13	DATE - 03-07-13	REVISED -	

TRAFFIC SIGNAL MODERNIZATION PLAN
U.S. ROUTE 14 (NORTHWEST HWY.) AT BENTON STREET

SCALE: 1"=20' | SHEET NO. OF SHEETS | STA. TO STA.

F.A.U. RTE.	SECTION	COUNTY	TOTAL SHEETS	SHEET NO.
305	2012-042 TS	COOK	36	22
		CONTRACT NO. 60T90		

FED. ROAD DIST. NO. | ILLINOIS | FED. AID PROJECT