FINAL SURVEY	NOTE BOOK	NO.

DATE	BY	
		SURVEYED
		PLOTTED
		TEMPLATE
		AREAS
		AREAS CHECKED

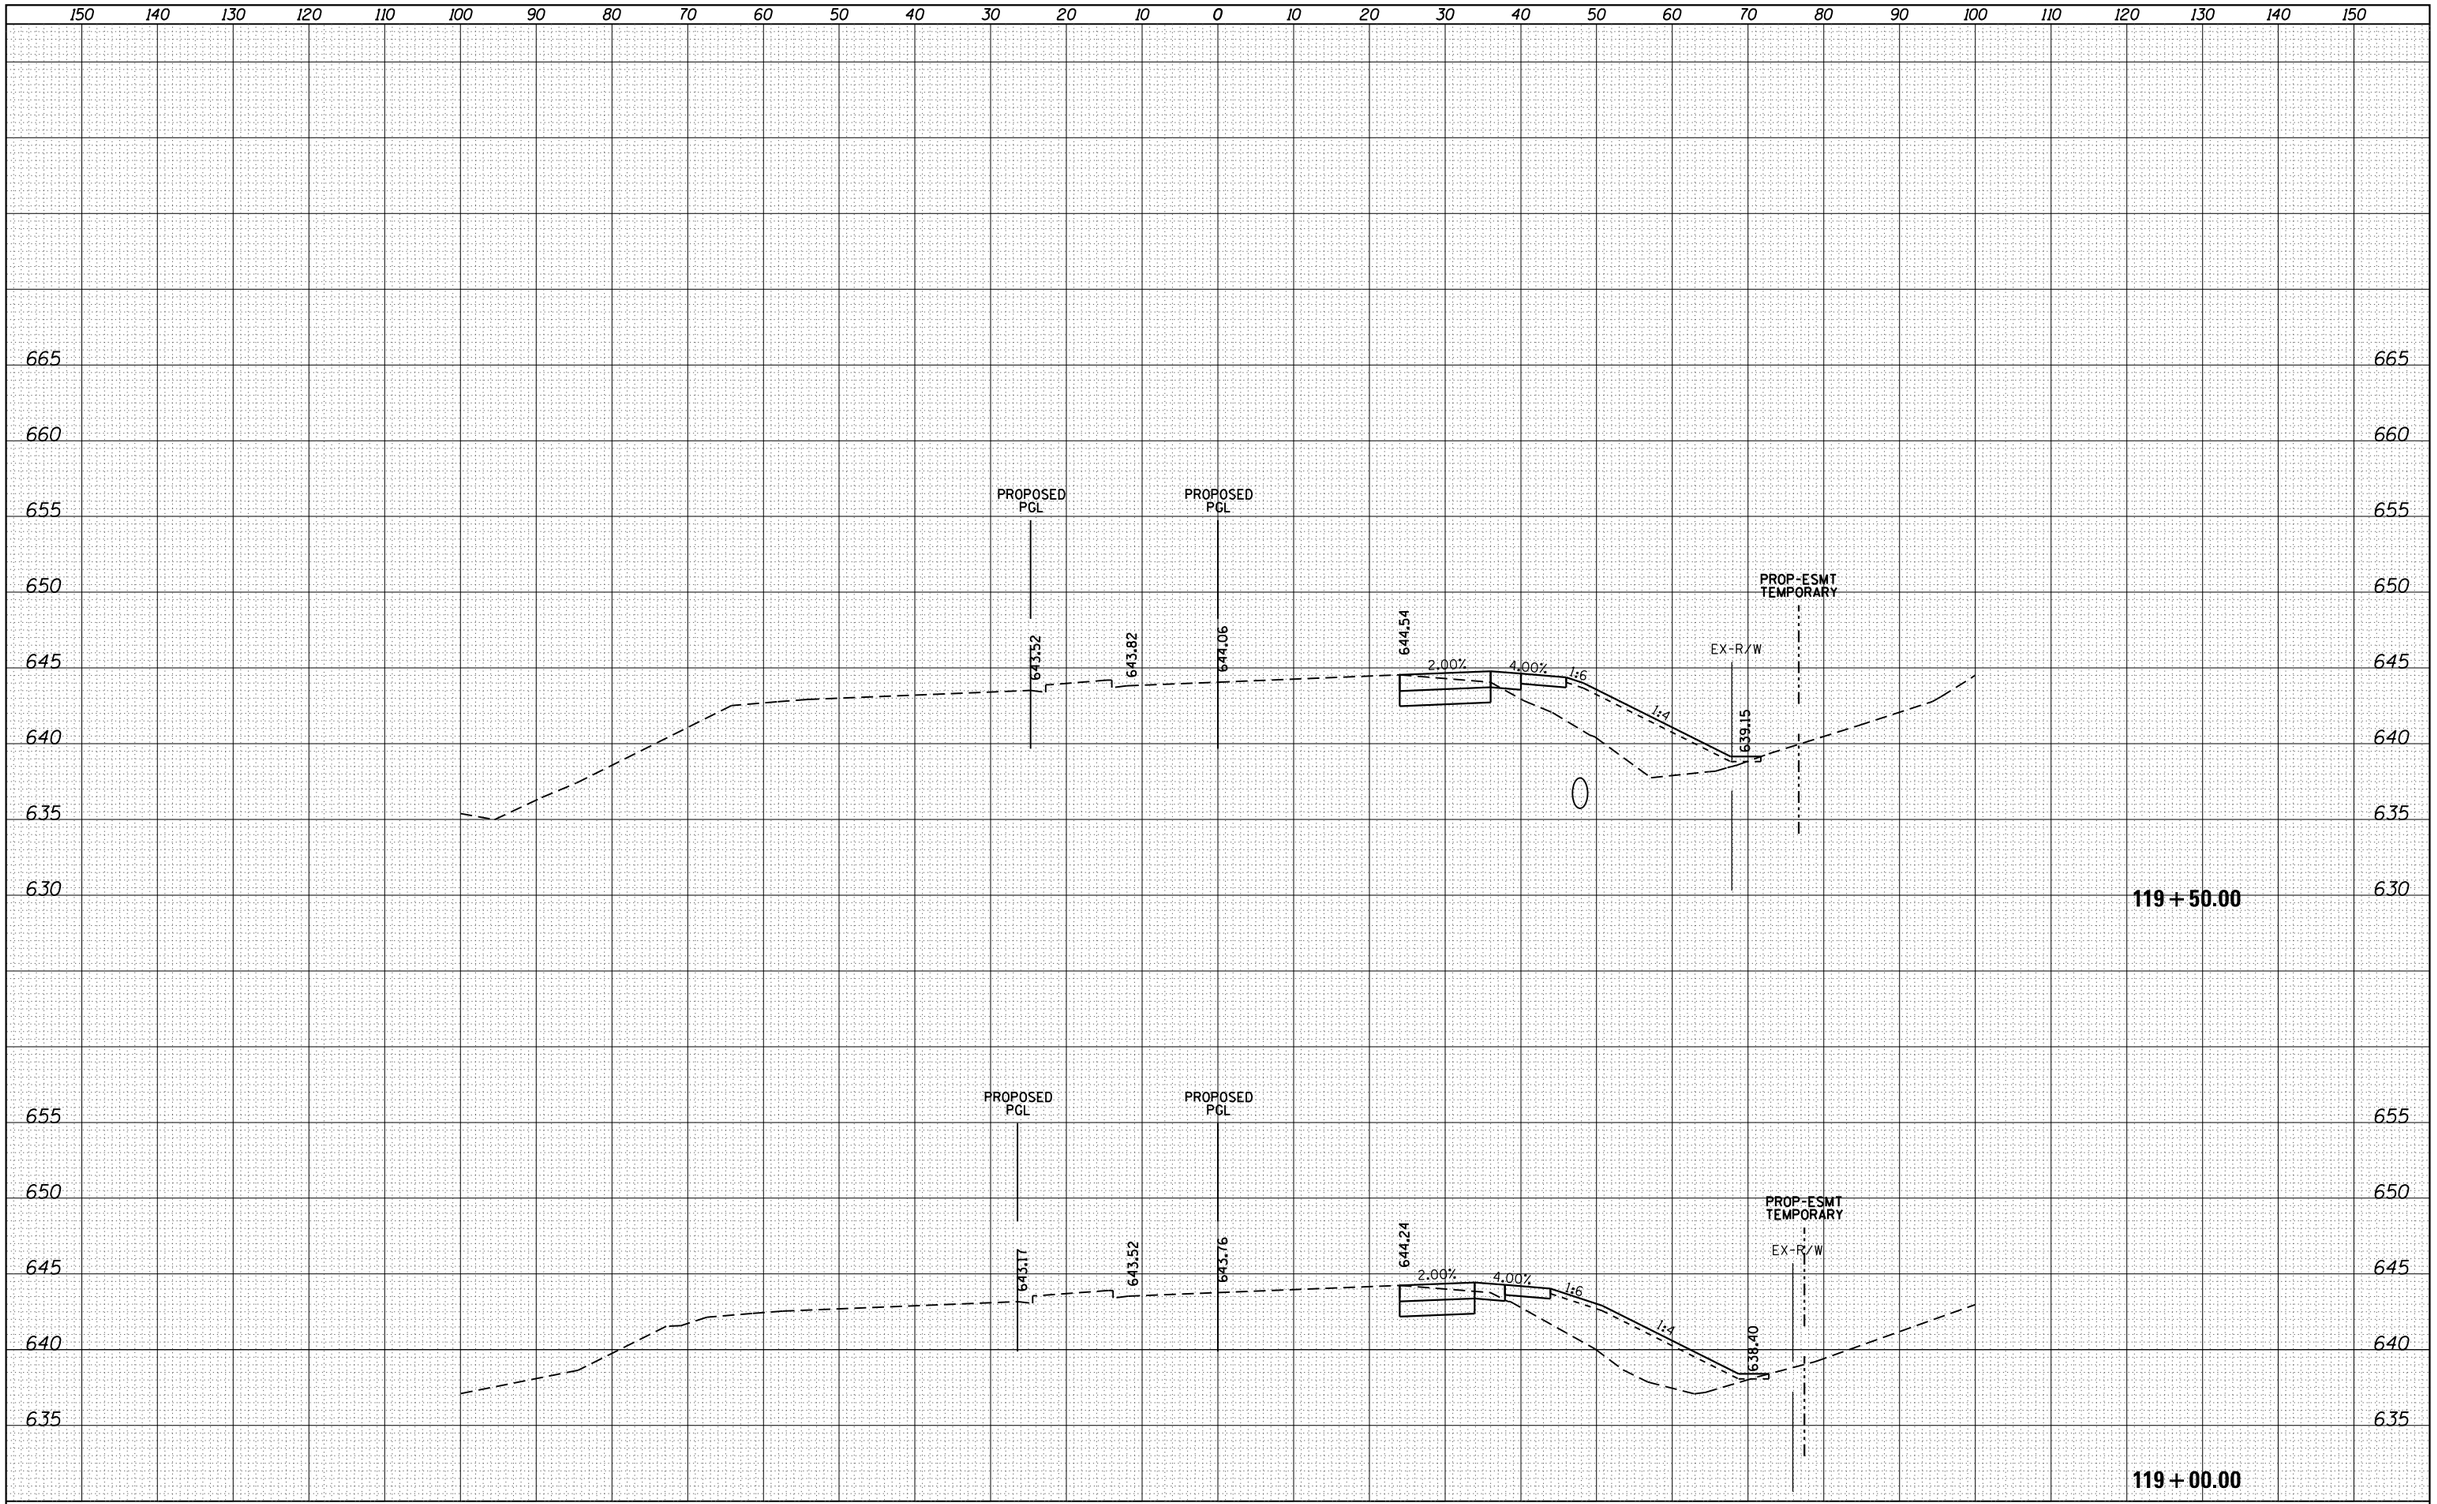

ORIGINAL SURVEY	NOTE BOOK	NO.

DATE	BY	
		SURVEYED
		PLOTTED
		TEMPLATE
		AREAS
		AREAS CHECKED

FILE NAME =	USER NAME = 1654	DESIGNED - JWB	REVISED -
h:\jobs2010\20103003\cad\site\dgn\refs-watkins\IL31\D160V53-sht-IL31-xsec-NB.dgn		DRAWN - JWB	REVISED -
	PLOT SCALE = 20.0000 ' / in.	CHECKED - RS	REVISED -
	PLOT DATE = 5/16/2013	DATE - 05/17/2013	REVISED -

STATE OF ILLINOIS
DEPARTMENT OF TRANSPORTATION

WATKINS STREET AT IL ROUTE 31
CROSS SECTIONS – IL ROUTE 31

SCALE: H=10', V=5' | SHEET NO. 4 OF 9 SHEETS | STA. 119+00.00 TO STA. 119+50.00

F.A.U. RTE.	SECTION	COUNTY	TOTAL SHEETS	SHEET NO.
3902	12R-N	KANE	92	82
		CONTRACT NO. 60V53		
	ILLINOIS	FED. AID PROJECT		