| FINAL SURVEY | BY | DATE |
|---|---|---|
| SURVEYED | | |
| PLOTTED | | |
| TEMPLATE | | |
| NOTE BOOK | | |
| AREAS | | |
| NO. | AREAS CHECKED | |

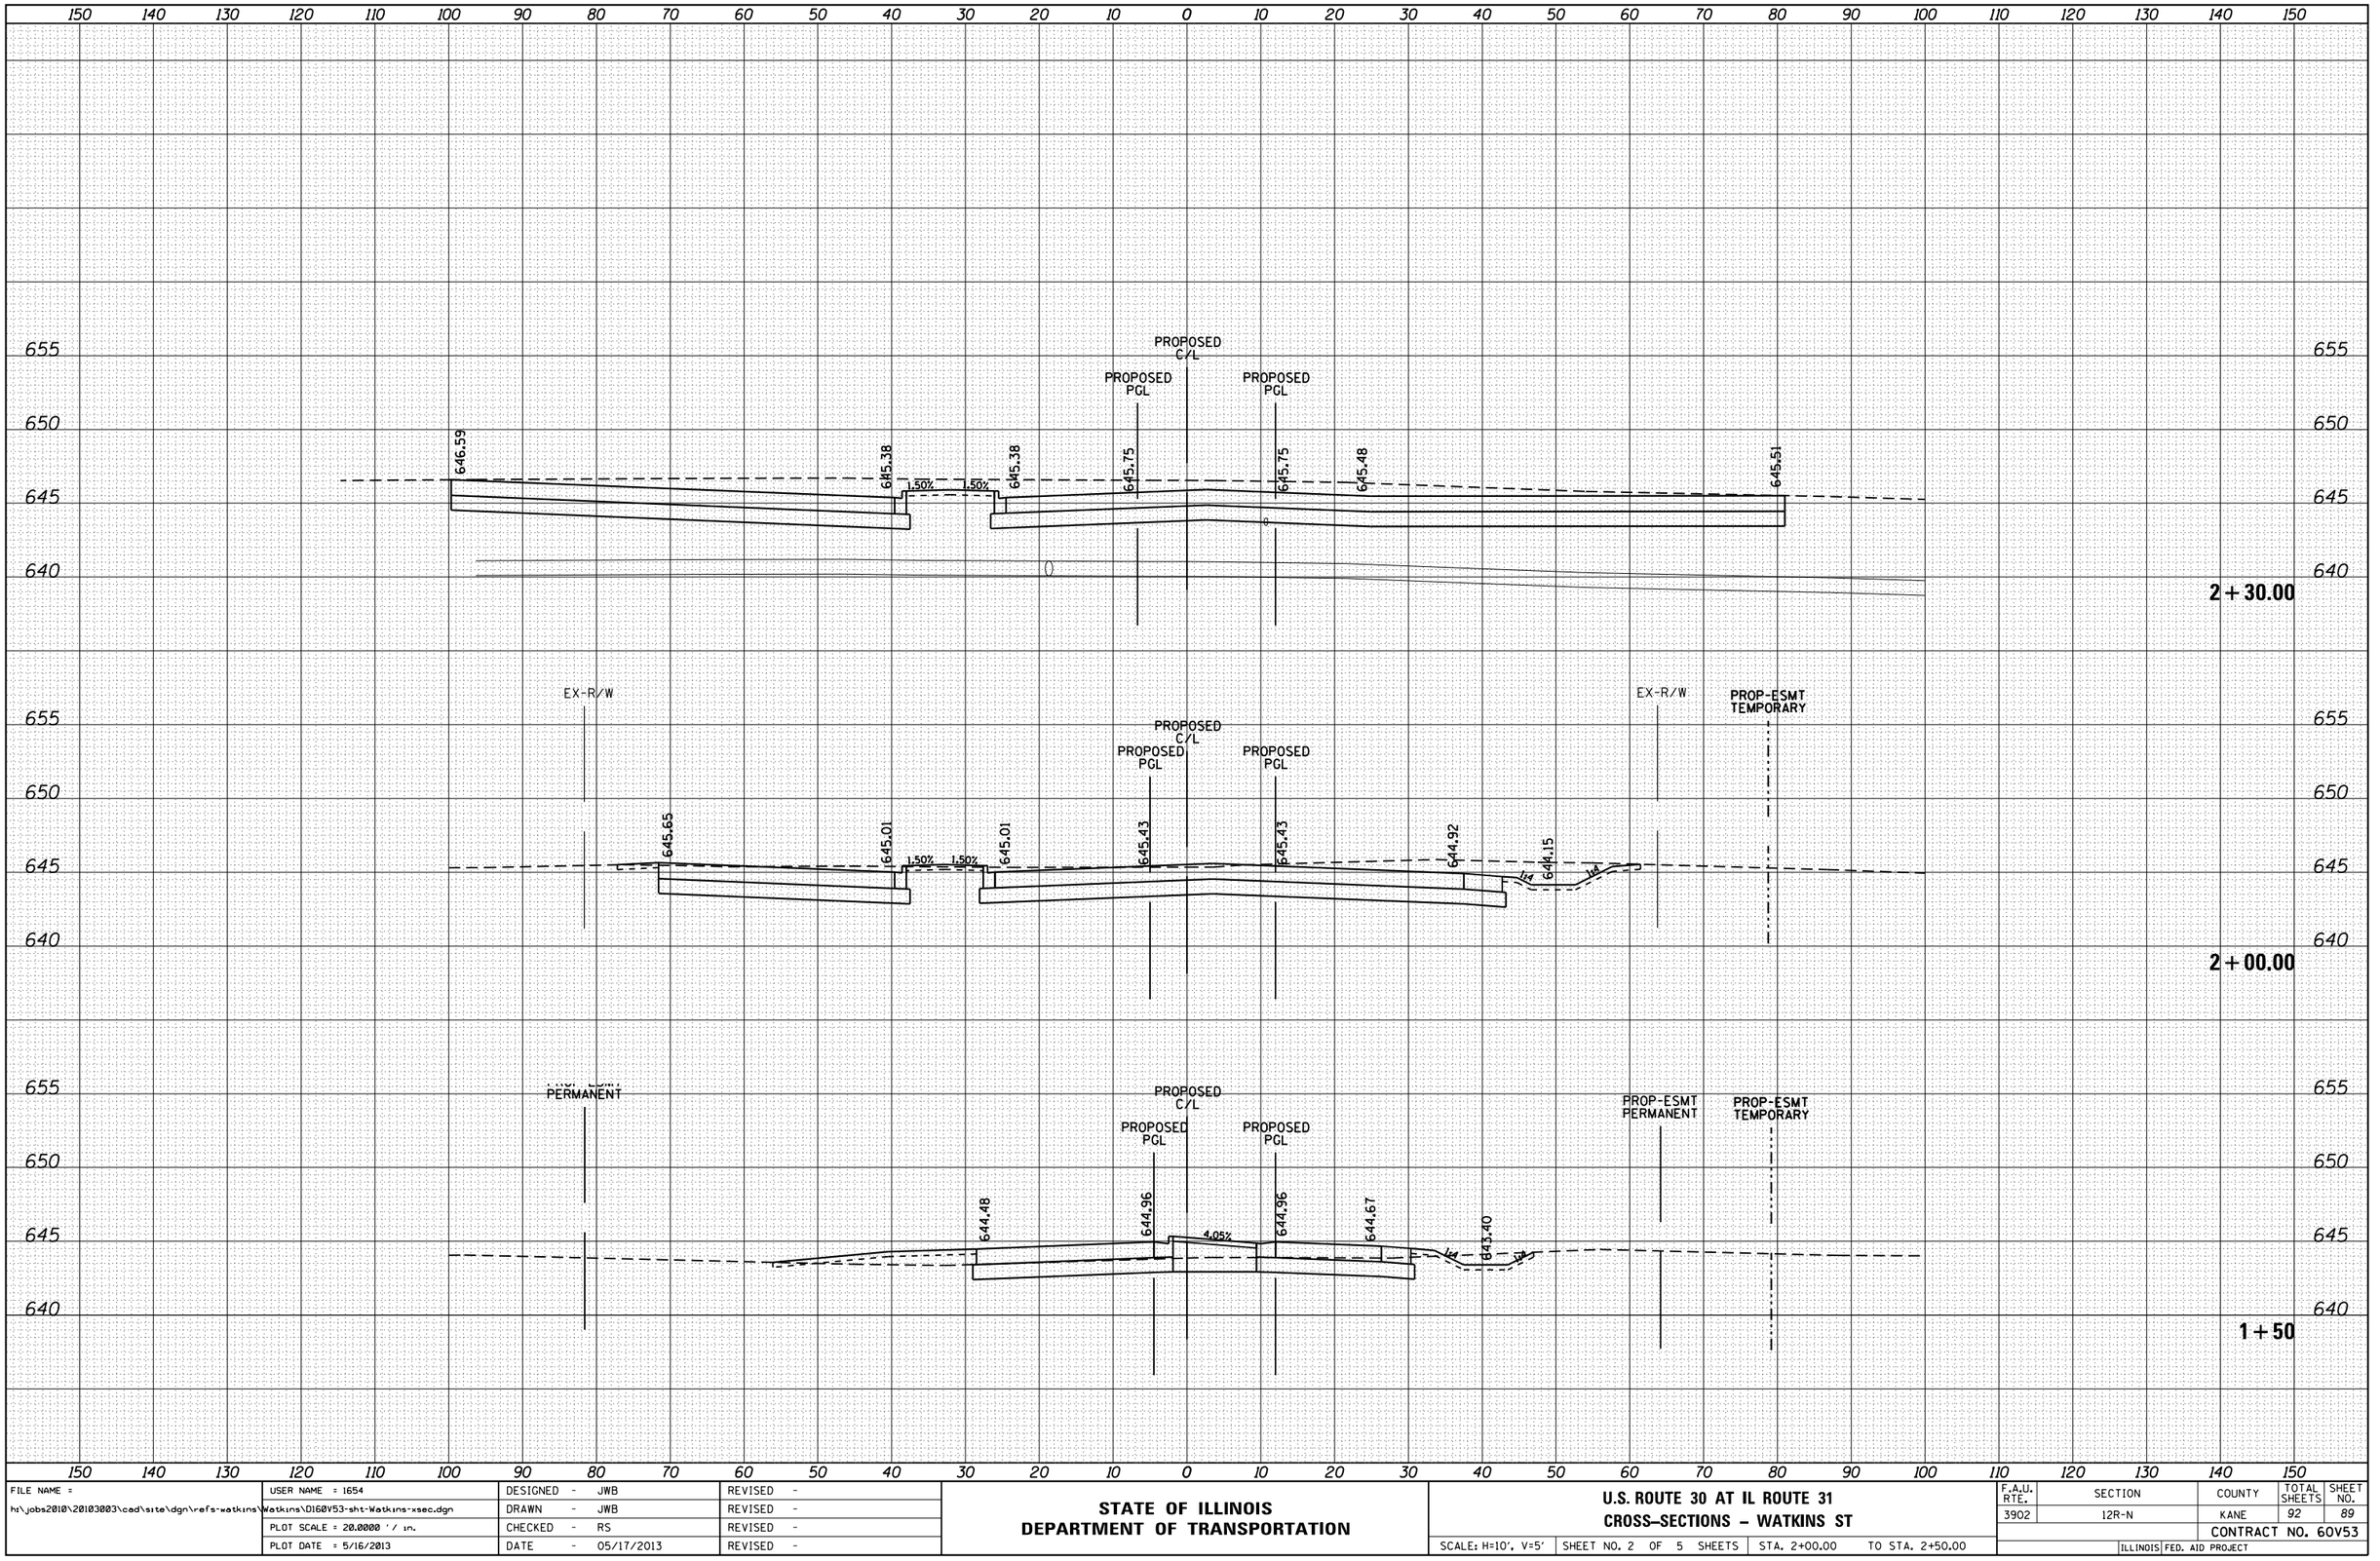


| ORIGINAL SURVEY | BY | DATE |
|---|---|---|
| SURVEYED | | |
| PLOTTED | | |
| TEMPLATE | | |
| NOTE BOOK | | |
| AREAS | | |
| NO. | AREAS CHECKED | |

| | | | |
|---|---|---|---|
| FILE NAME = | USER NAME = 1654 | DESIGNED - JWB | REVISED - |
| h:\jobs2010\20103003\cad\site\dgn\refs-watkins\Watkins\D160V53-sht-Watkins-xsec.dgn | | DRAWN - JWB | REVISED - |
| | PLOT SCALE = 20.0000 ' / in. | CHECKED - RS | REVISED - |
| | PLOT DATE = 5/16/2013 | DATE - 05/17/2013 | REVISED - |

**STATE OF ILLINOIS**
**DEPARTMENT OF TRANSPORTATION**

**U.S. ROUTE 30 AT IL ROUTE 31**
**CROSS-SECTIONS - WATKINS ST**

SCALE: H=10', V=5' | SHEET NO. 2 OF 5 SHEETS | STA. 2+00.00 | TO STA. 2+50.00

| F.A.U. RTE. | SECTION | COUNTY | TOTAL SHEETS | SHEET NO. |
|---|---|---|---|---|
| 3902 | 12R-N | KANE | 92 | 89 |
| | | CONTRACT NO. 60V53 | | |
| | ILLINOIS FED. AID PROJECT | | | |