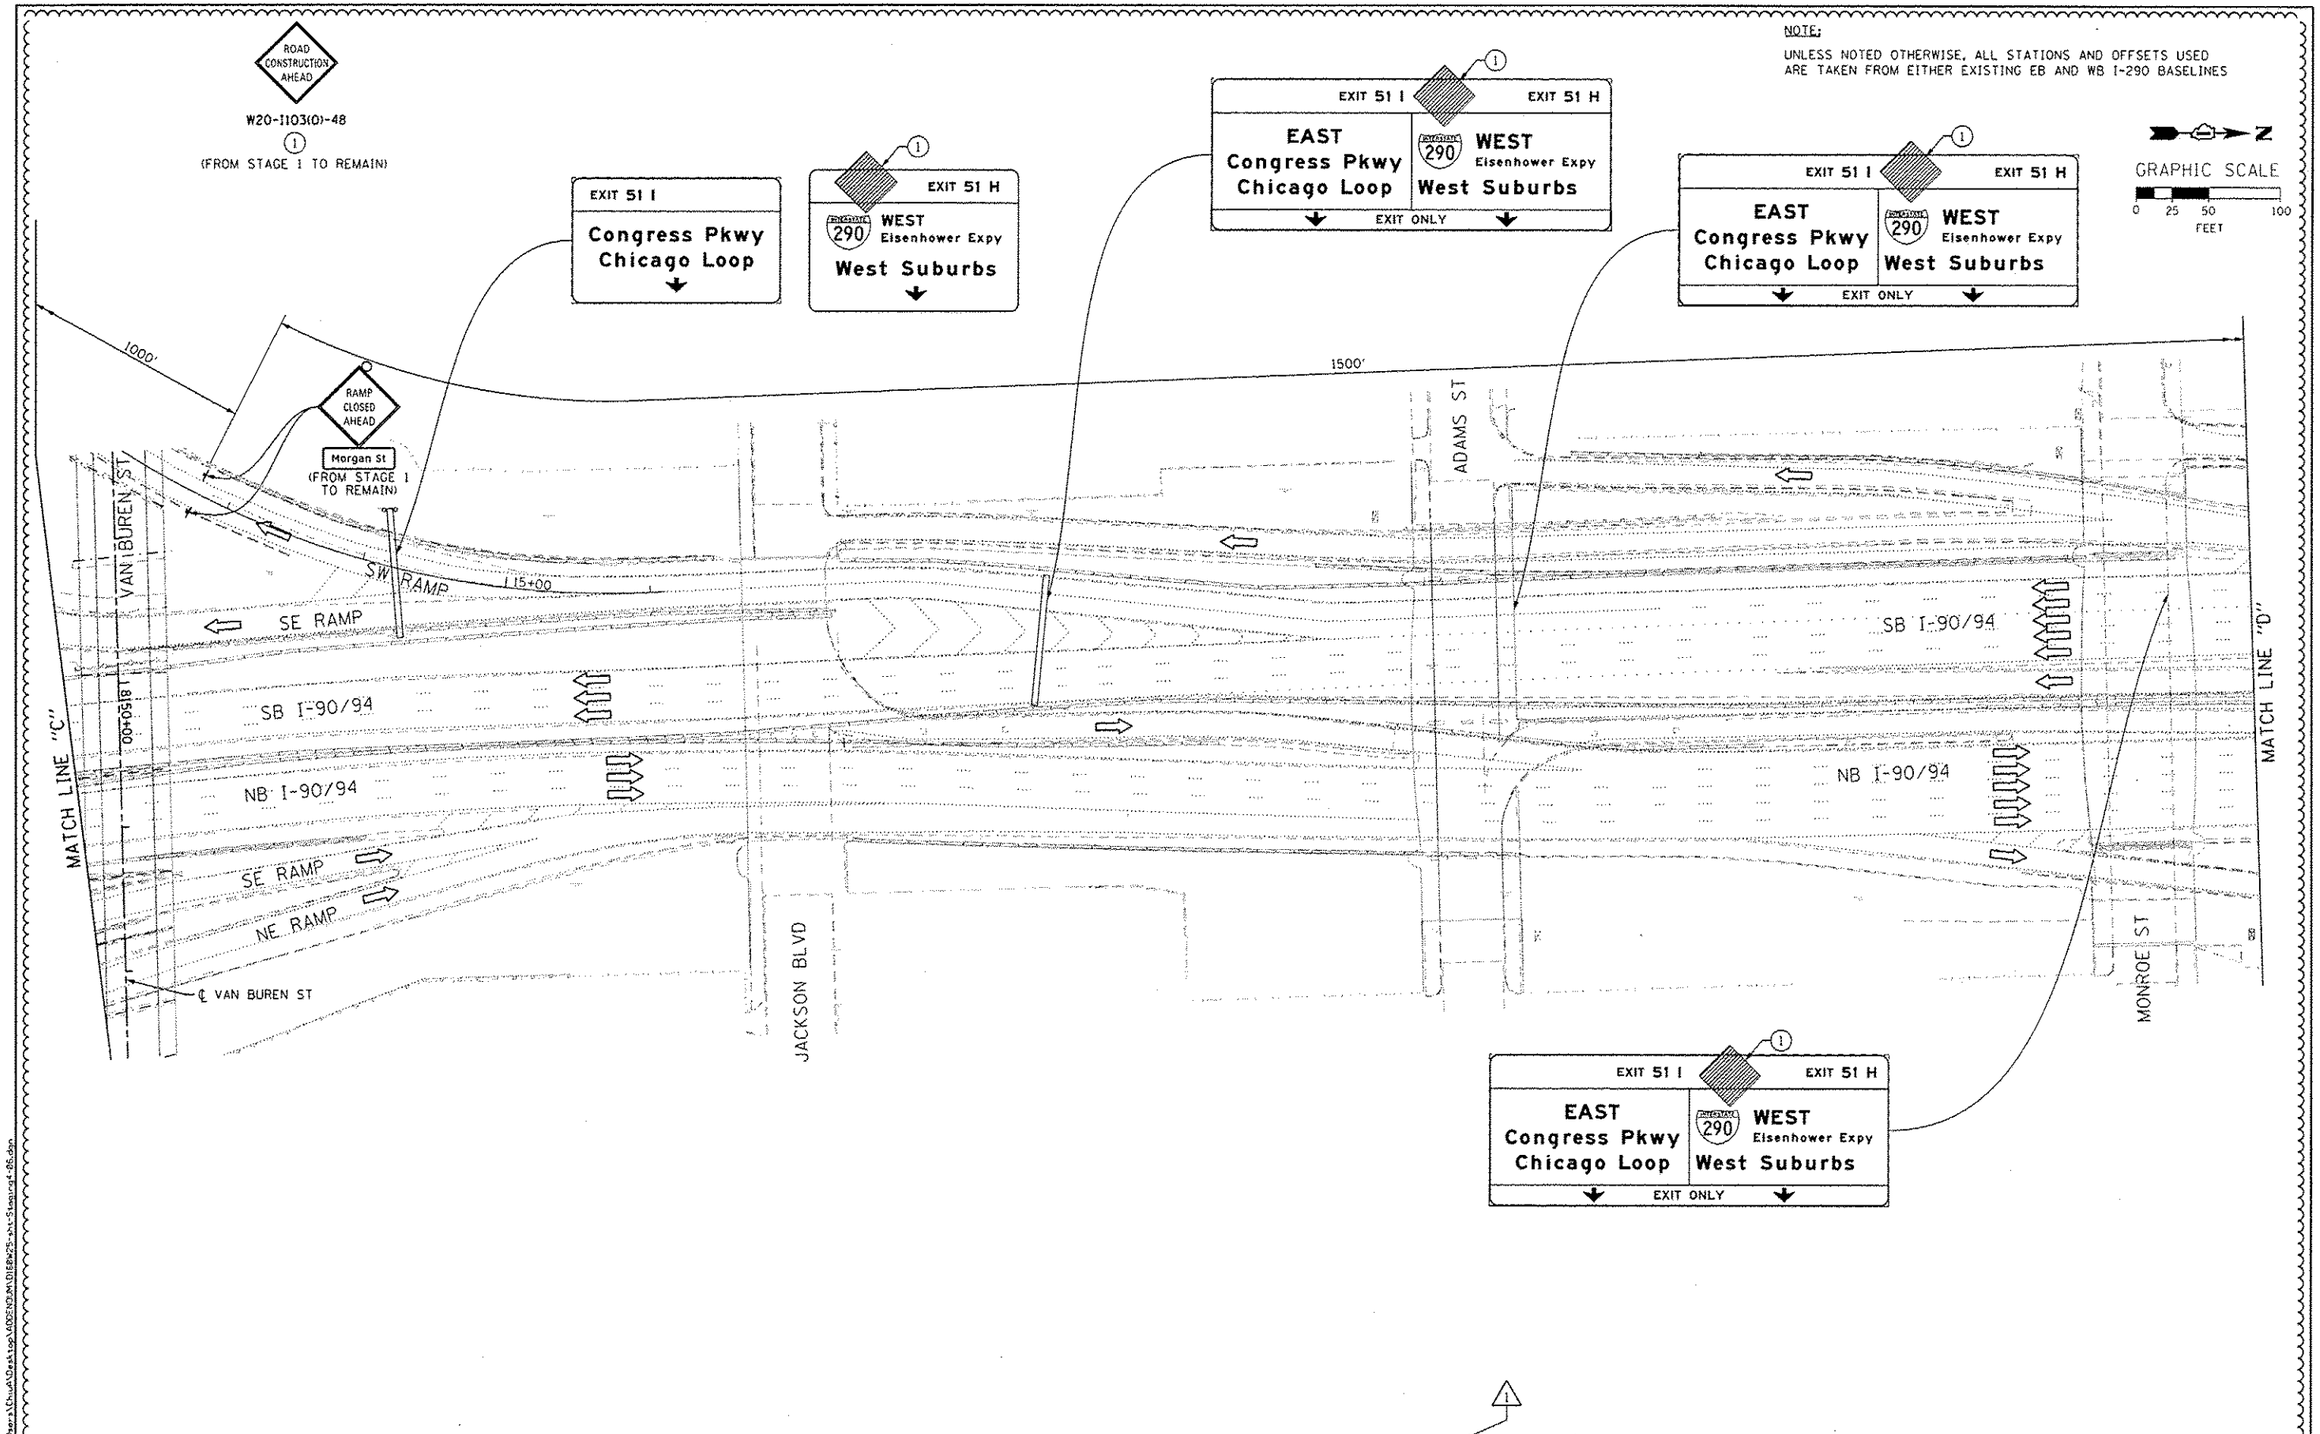

AECOM 303 EAST WACKER DRIVE, SUITE 1400 CHICAGO, IL 60601-5276 PHONE: (312) 373-7700 FAX: (312) 373-6800	D160W25-sht-Staging4-06.dgn	DESIGNED - OPS	REVISED - 7/19/2013	STATE OF ILLINOIS DEPARTMENT OF TRANSPORTATION	SUGGESTED STAGES OF CONSTRUCTION AND TRAFFIC CONTROL STAGE 4	F.A.I. RTE. 90/94/290	SECTION 2013-007R	COUNTY COOK	TOTAL SHEETS 317 / SHEET NO. 76F
	USER NAME = chiua	DRAWN - PHP	REVISED -					CONTRACT NO. 60W25	
	PLOT SCALE = 50.0000 ' / in.	CHECKED - DBM	REVISED -						
	PLOT DATE = 7/16/2013	DATE -	REVISED -		SCALE: 1" = 50' SHEET 6 OF 7 SHEETS STA. TO STA.		ILLINOIS FED. AID PROJECT		