NOTE:

UNLESS NOTED OTHERWISE, ALL STATIONS AND OFFSETS USED ARE TAKEN FROM EITHER EXISTING EB AND WB I-290 BASELINES

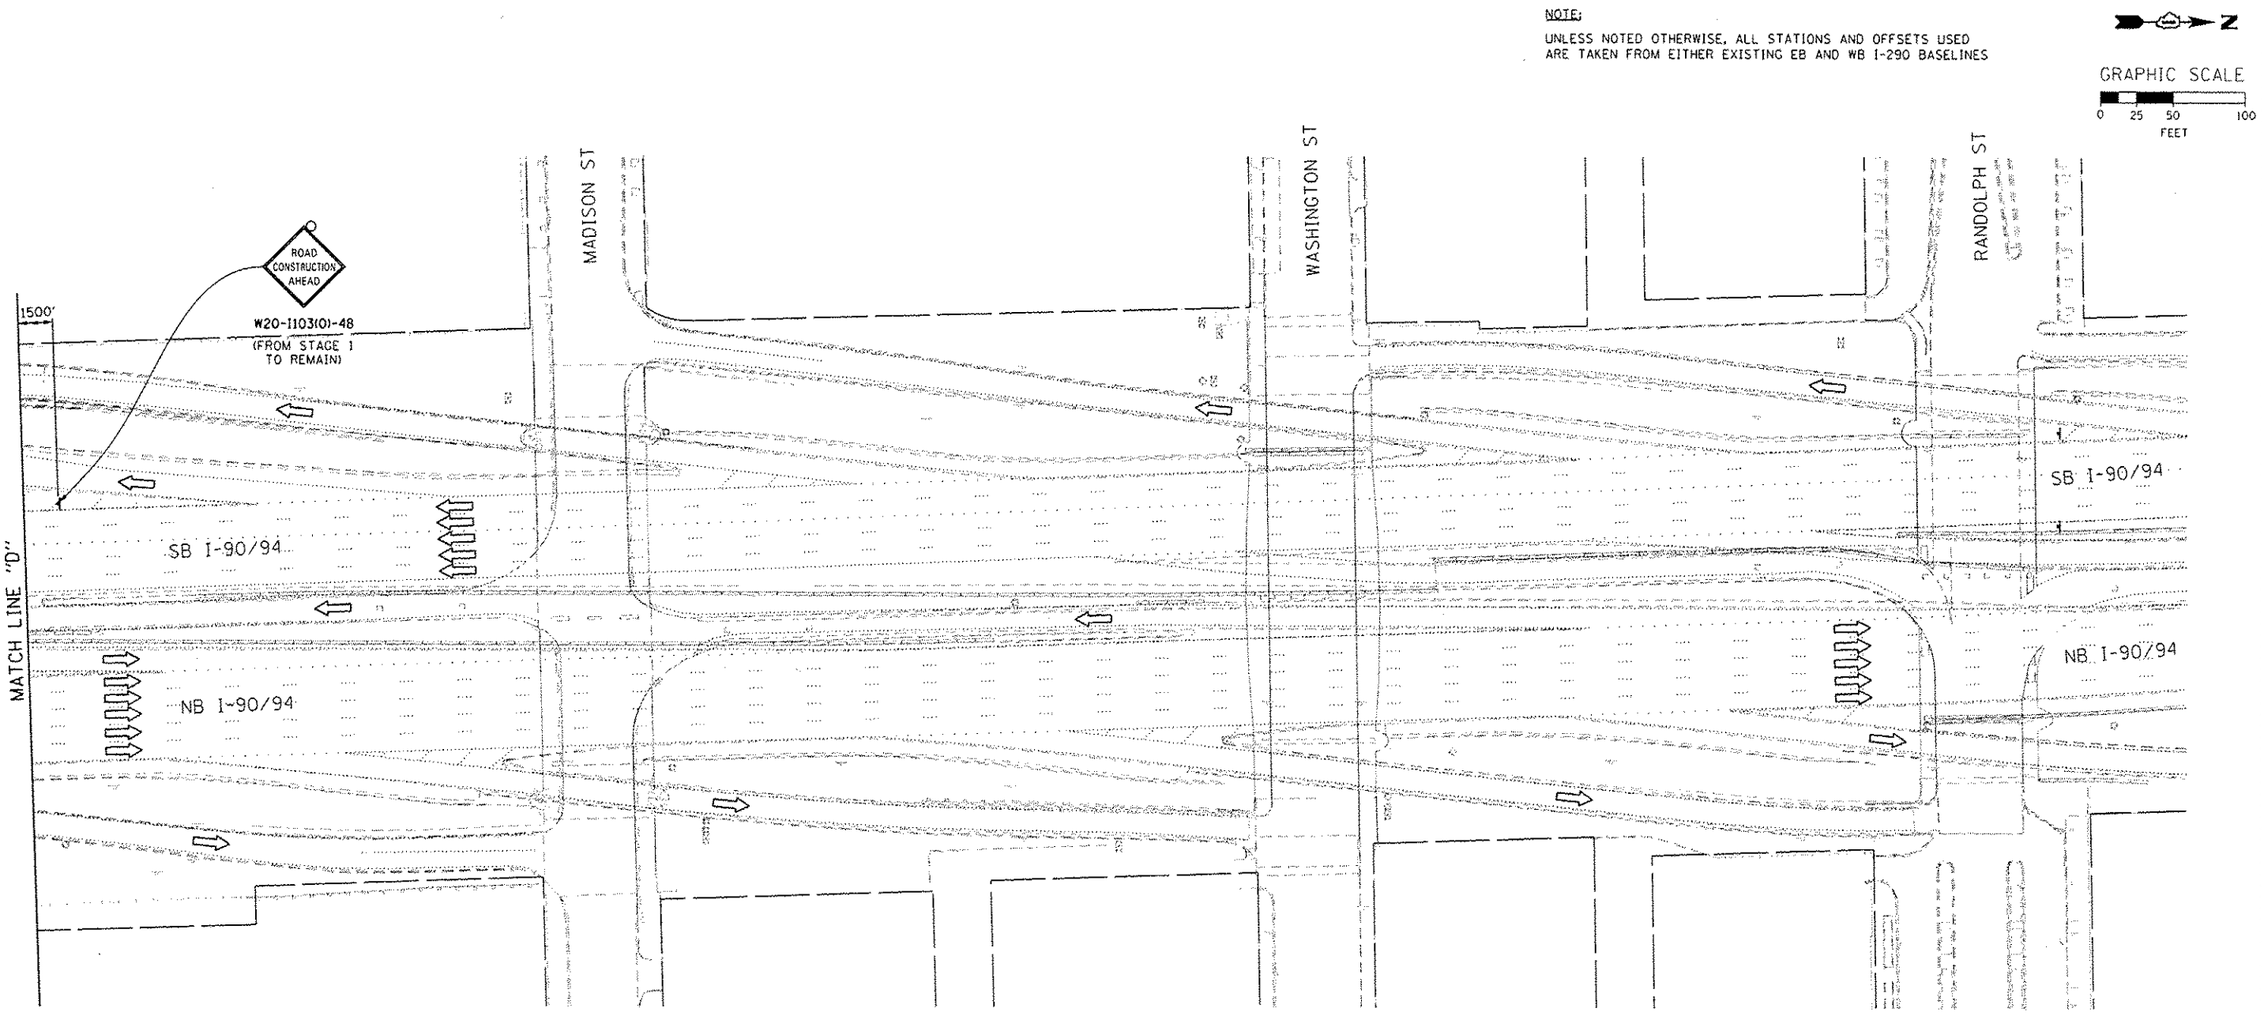

FILE PATH : C:\Users\Chiud\Desktop\ADDENDUM\D160W25-sht-Staging4-07.dgn

AECOM 303 EAST WACKER DRIVE, SUITE 1400 CHICAGO, IL 60601-5216 PHONE: (312) 373-7700 FAX: (312) 373-6800	D160W25-sht-Staging4-07.dgn	DESIGNED - OPS	REVISED - △1 7/19/2013	STATE OF ILLINOIS DEPARTMENT OF TRANSPORTATION	SUGGESTED STAGES OF CONSTRUCTION AND TRAFFIC CONTROL STAGE 4
	USER NAME = chiud	DRAWN - PHP	REVISED -		
	PLOT SCALE : 50.0000 ' / in.	CHECKED - DBM	REVISED -		
	PLOT DATE : 7/16/2013	DATE -	REVISED -		SCALE: 1" = 50' SHEET 7 OF 7 SHEETS STA. TO STA.

F.A.I. RTE.	SECTION	COUNTY	TOTAL SHEETS	SHEET NO.
90/94/290	2013-007R	COOK	317	76G
		CONTRACT NO. 60W25		
		ILLINOIS FED. AID PROJECT		