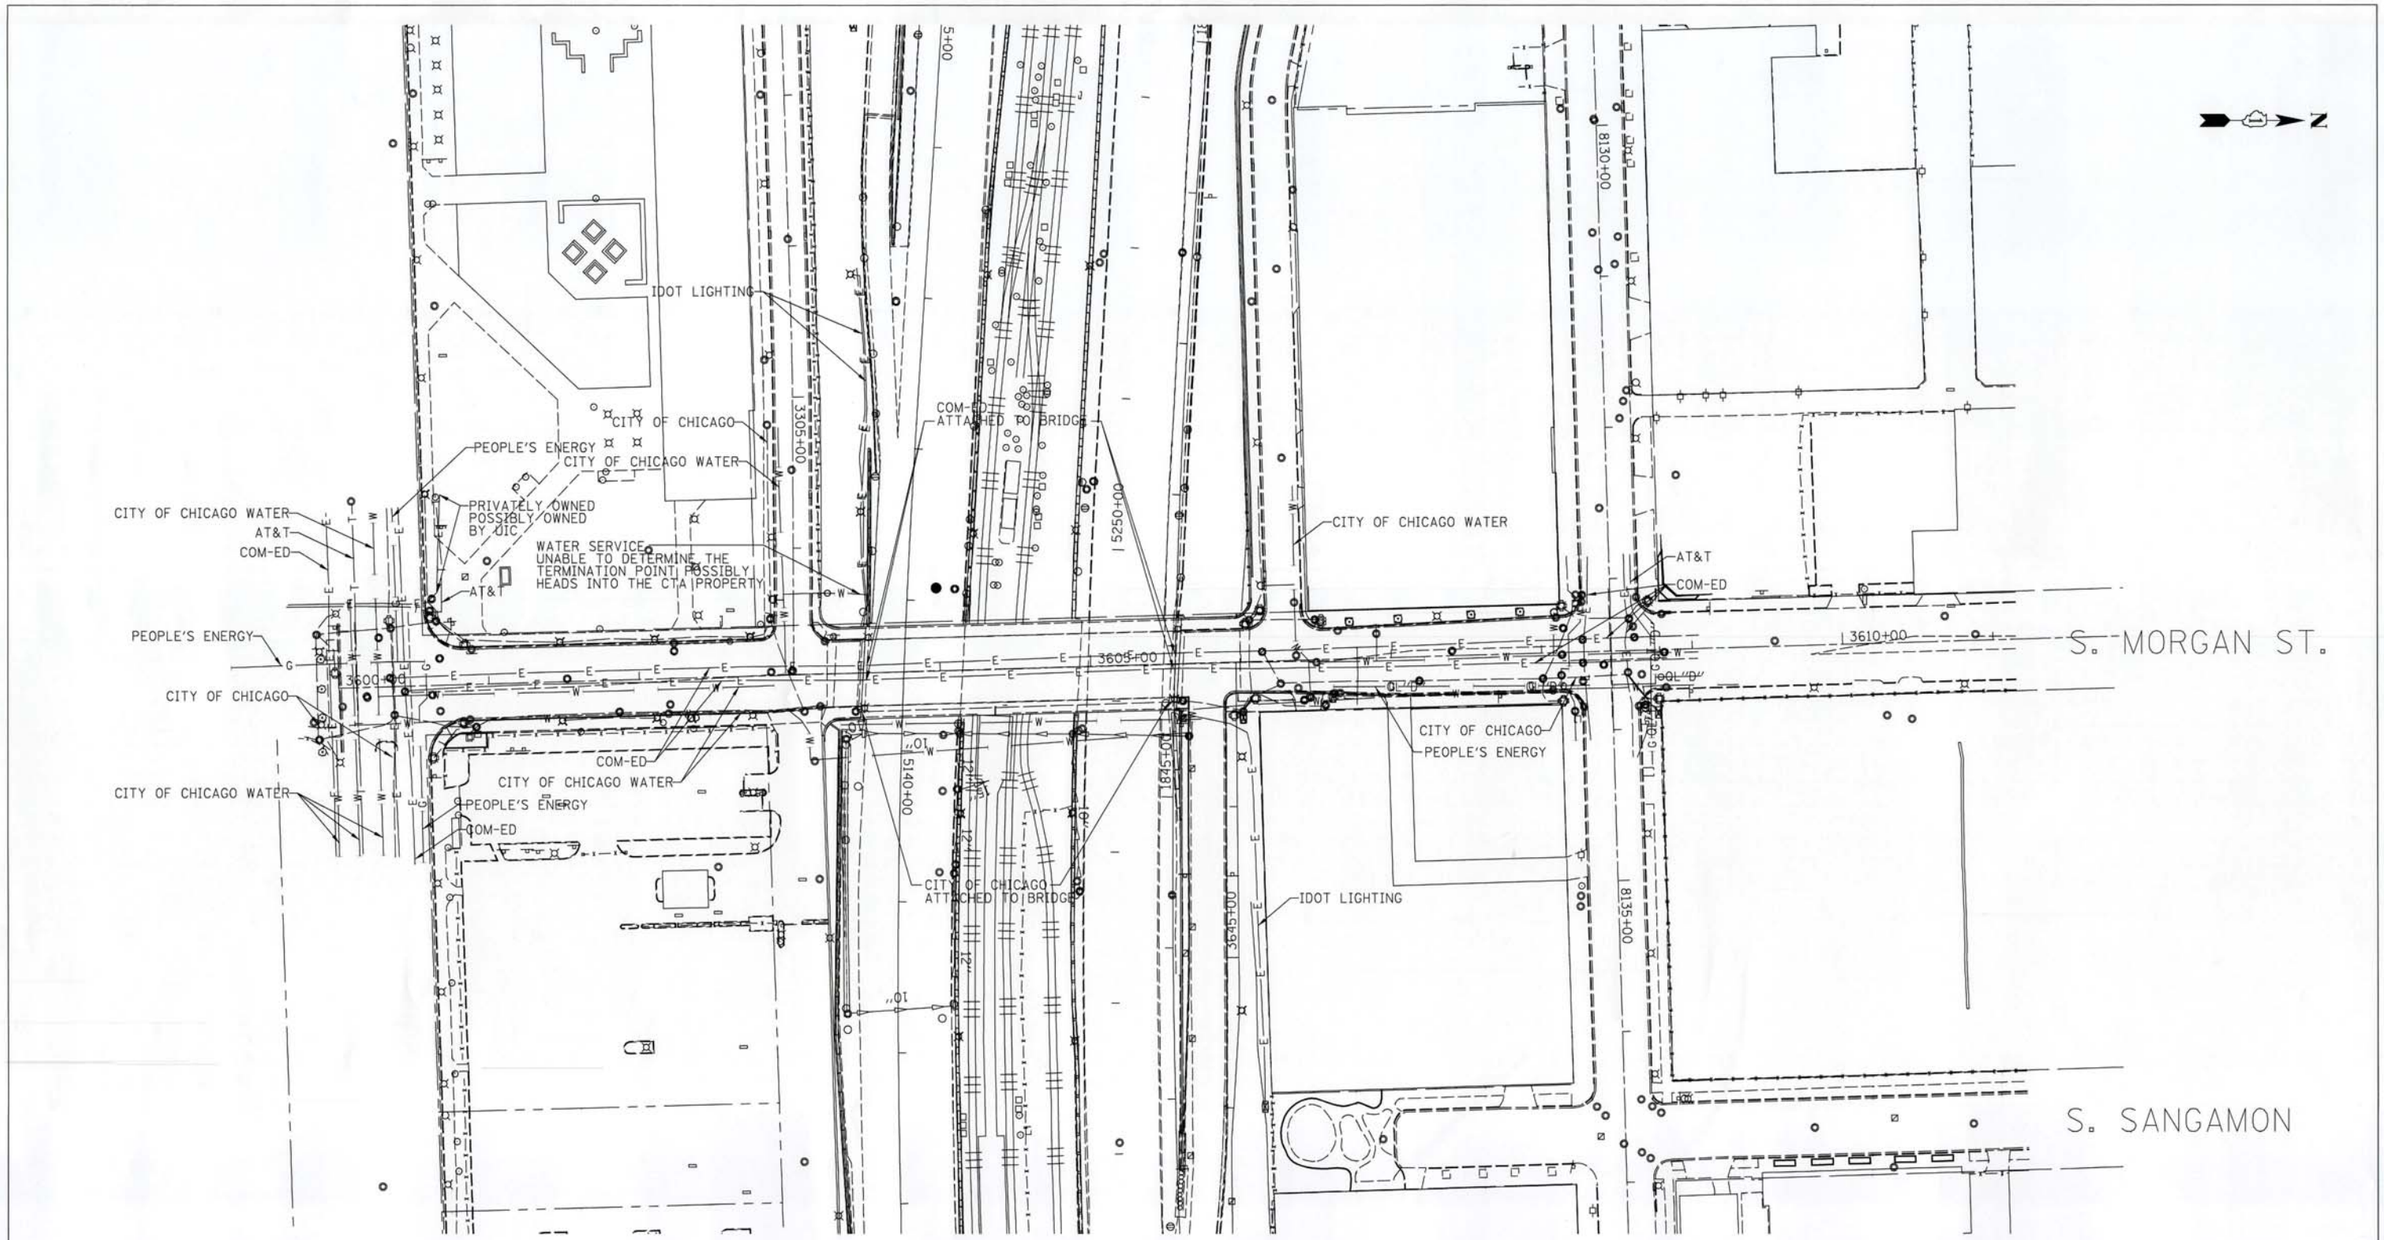

A	AERIAL
	UNKNOWN
CTV	CABLE TV
T	TELEPHONE
G	GAS
E	ELECTRIC
	TRAFFIC SIGNAL/LIGHTING
W	WATER
FO	FIBER OPTIC
	TBE TEST HOLE

UTILITY OWNERS

AT&T = TELEPHONE
COM-ED = ELECTRIC
CITY OF CHICAGO = ELECTRIC
CITY OF CHICAGO WATER = WATER
IDOT LIGHTING= ELECTRIC
LEVEL 3 = FIBER OPTIC
PEOPLE'S ENERGY = GAS

Utilities shown on these plans as depicted in the legend have been investigated by Cardno TBE in accordance with SUE Industry Standards. All other information shown has been provided to Cardno TBE by others. Cardno TBE's SUE field investigation was performed 3/14/13 through 4/05/13. Changes to utilities after 4/05/13 may have been made and therefore may result in variances from this plan. Consideration should be given to updating this plan if deemed advisable prior to final design and construction.

ALL UTILITIES SHOWN QUALITY LEVEL "B" UNLESS NOTED OTHERWISE.

20 0 METERS 20 40
50 0 FEET 50 100

LICENSED PROFESSIONAL ENGINEER
KENNETH F. SLANINKA, Jr.
062-055488
STATE OF ILLINOIS
signature
5/13/13
date
license expires 11-30-13

Cardno TBE

Dynasty Group
Engineers & Surveyors

TBE Job No. IL09510531
SUE Plan Page: 1 of 2

Utility Quality Level "A" : Visually Verified Test Hole
Utility Quality Level "B" : Designating/non Visually Verified Test Hole
Utility Quality Level "C" : Research with Survey
Utility Quality Level "D" : Records Research

DESIGNED	EG	REVISED
DRAWN	SRK	REVISED
CHECKED	KFS	REVISED
DATE	5/03/13	REVISED

STATE OF ILLINOIS
DEPARTMENT OF TRANSPORTATION

I-94/-90/-290 (Circle Interchange)
Chicago, Illinois

F.A. RTE.	SECTION	COUNTY	TOTAL SHEETS	SHEET NO.
*	N/A	Cook	317	92
		Contract No. 60W25		
FED. ROAD DIST. NO. _	ILLINOIS	IDOT Project No. P-91-259-12		

*F.A.I. RTE. 90/94/290