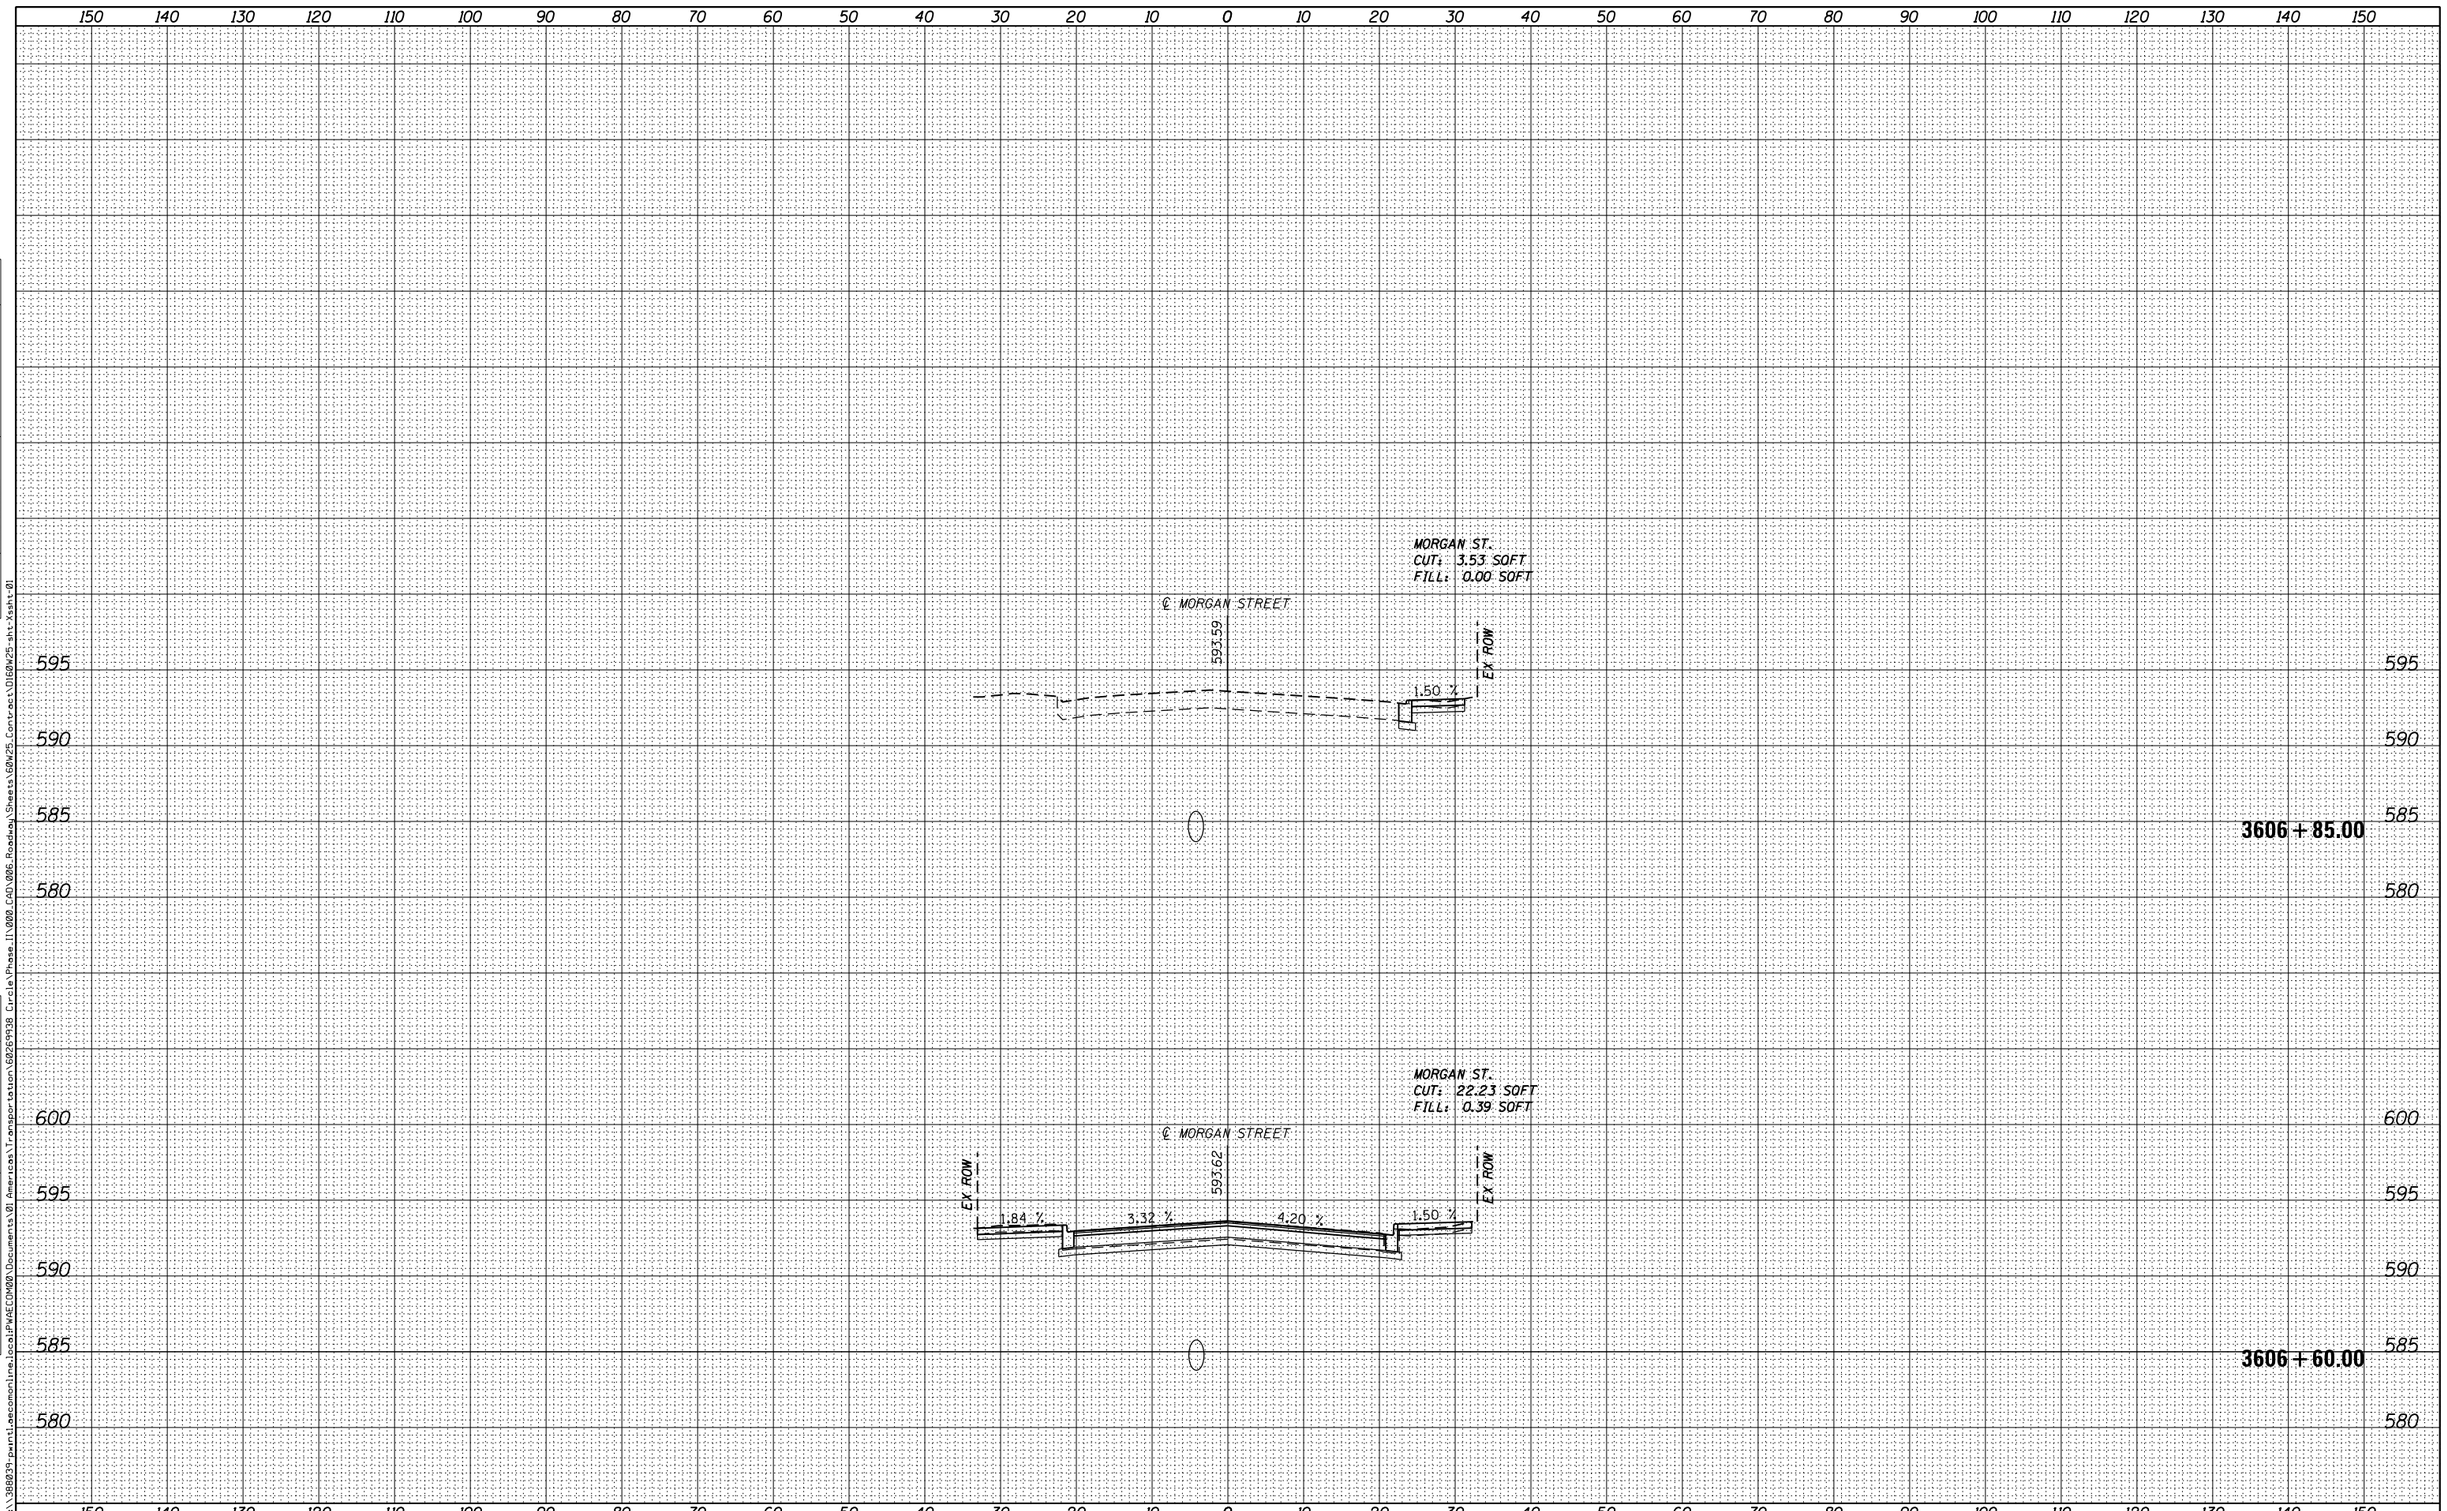

FINAL SURVEY		BY	DATE
NOTE BOOK	SURVEYED		
	PLOTTED		
	TEMPLATE		
	AREAS		
NO.	AREAS CHECKED		

ORIGINAL SURVEY		BY	DATE
NOTE BOOK	SURVEYED		
	PLOTTED		
	TEMPLATE		
	AREAS		
NO.	AREAS CHECKED		

FILE PATH = pw:\\388039-pwint1.aecomonline.local:PWAECOM00\Documents\01 Americas\Transportation\60269938 Circle\Phase_II\000_CAD\006_Roadway\Sheets\60W25_Contract\D160W25-sht-Xssht-01

AECOM
303 EAST WACKER DRIVE, SUITE 1400
CHICAGO, IL 60601-5276
PHONE: (312) 373-7700 FAX: (312) 373-6800

D160W25-sht-Xssht-01	DESIGNED - AFC	REVISED -	
USER NAME = moronik	DRAWN - AFC	REVISED -	
PLOT SCALE = 10.0000 ' / in.	CHECKED - DBM	REVISED -	
PLOT DATE = 5/15/2013	DATE - 5/14/2013	REVISED -	

STATE OF ILLINOIS
DEPARTMENT OF TRANSPORTATION

MORGAN STREET CROSS SECTION

SCALE: 1:5V,1:10H | SHEET 5 OF 45 SHEETS | STA. 3606+60.00 TO STA.3606+85.00

F.A.I. RTE.	SECTION	COUNTY	TOTAL SHEETS	SHEET NO.
90/94/290	2013-007R	COOK	317	277

CONTRACT NO. 60W25

ILLINOIS FED. AID PROJECT