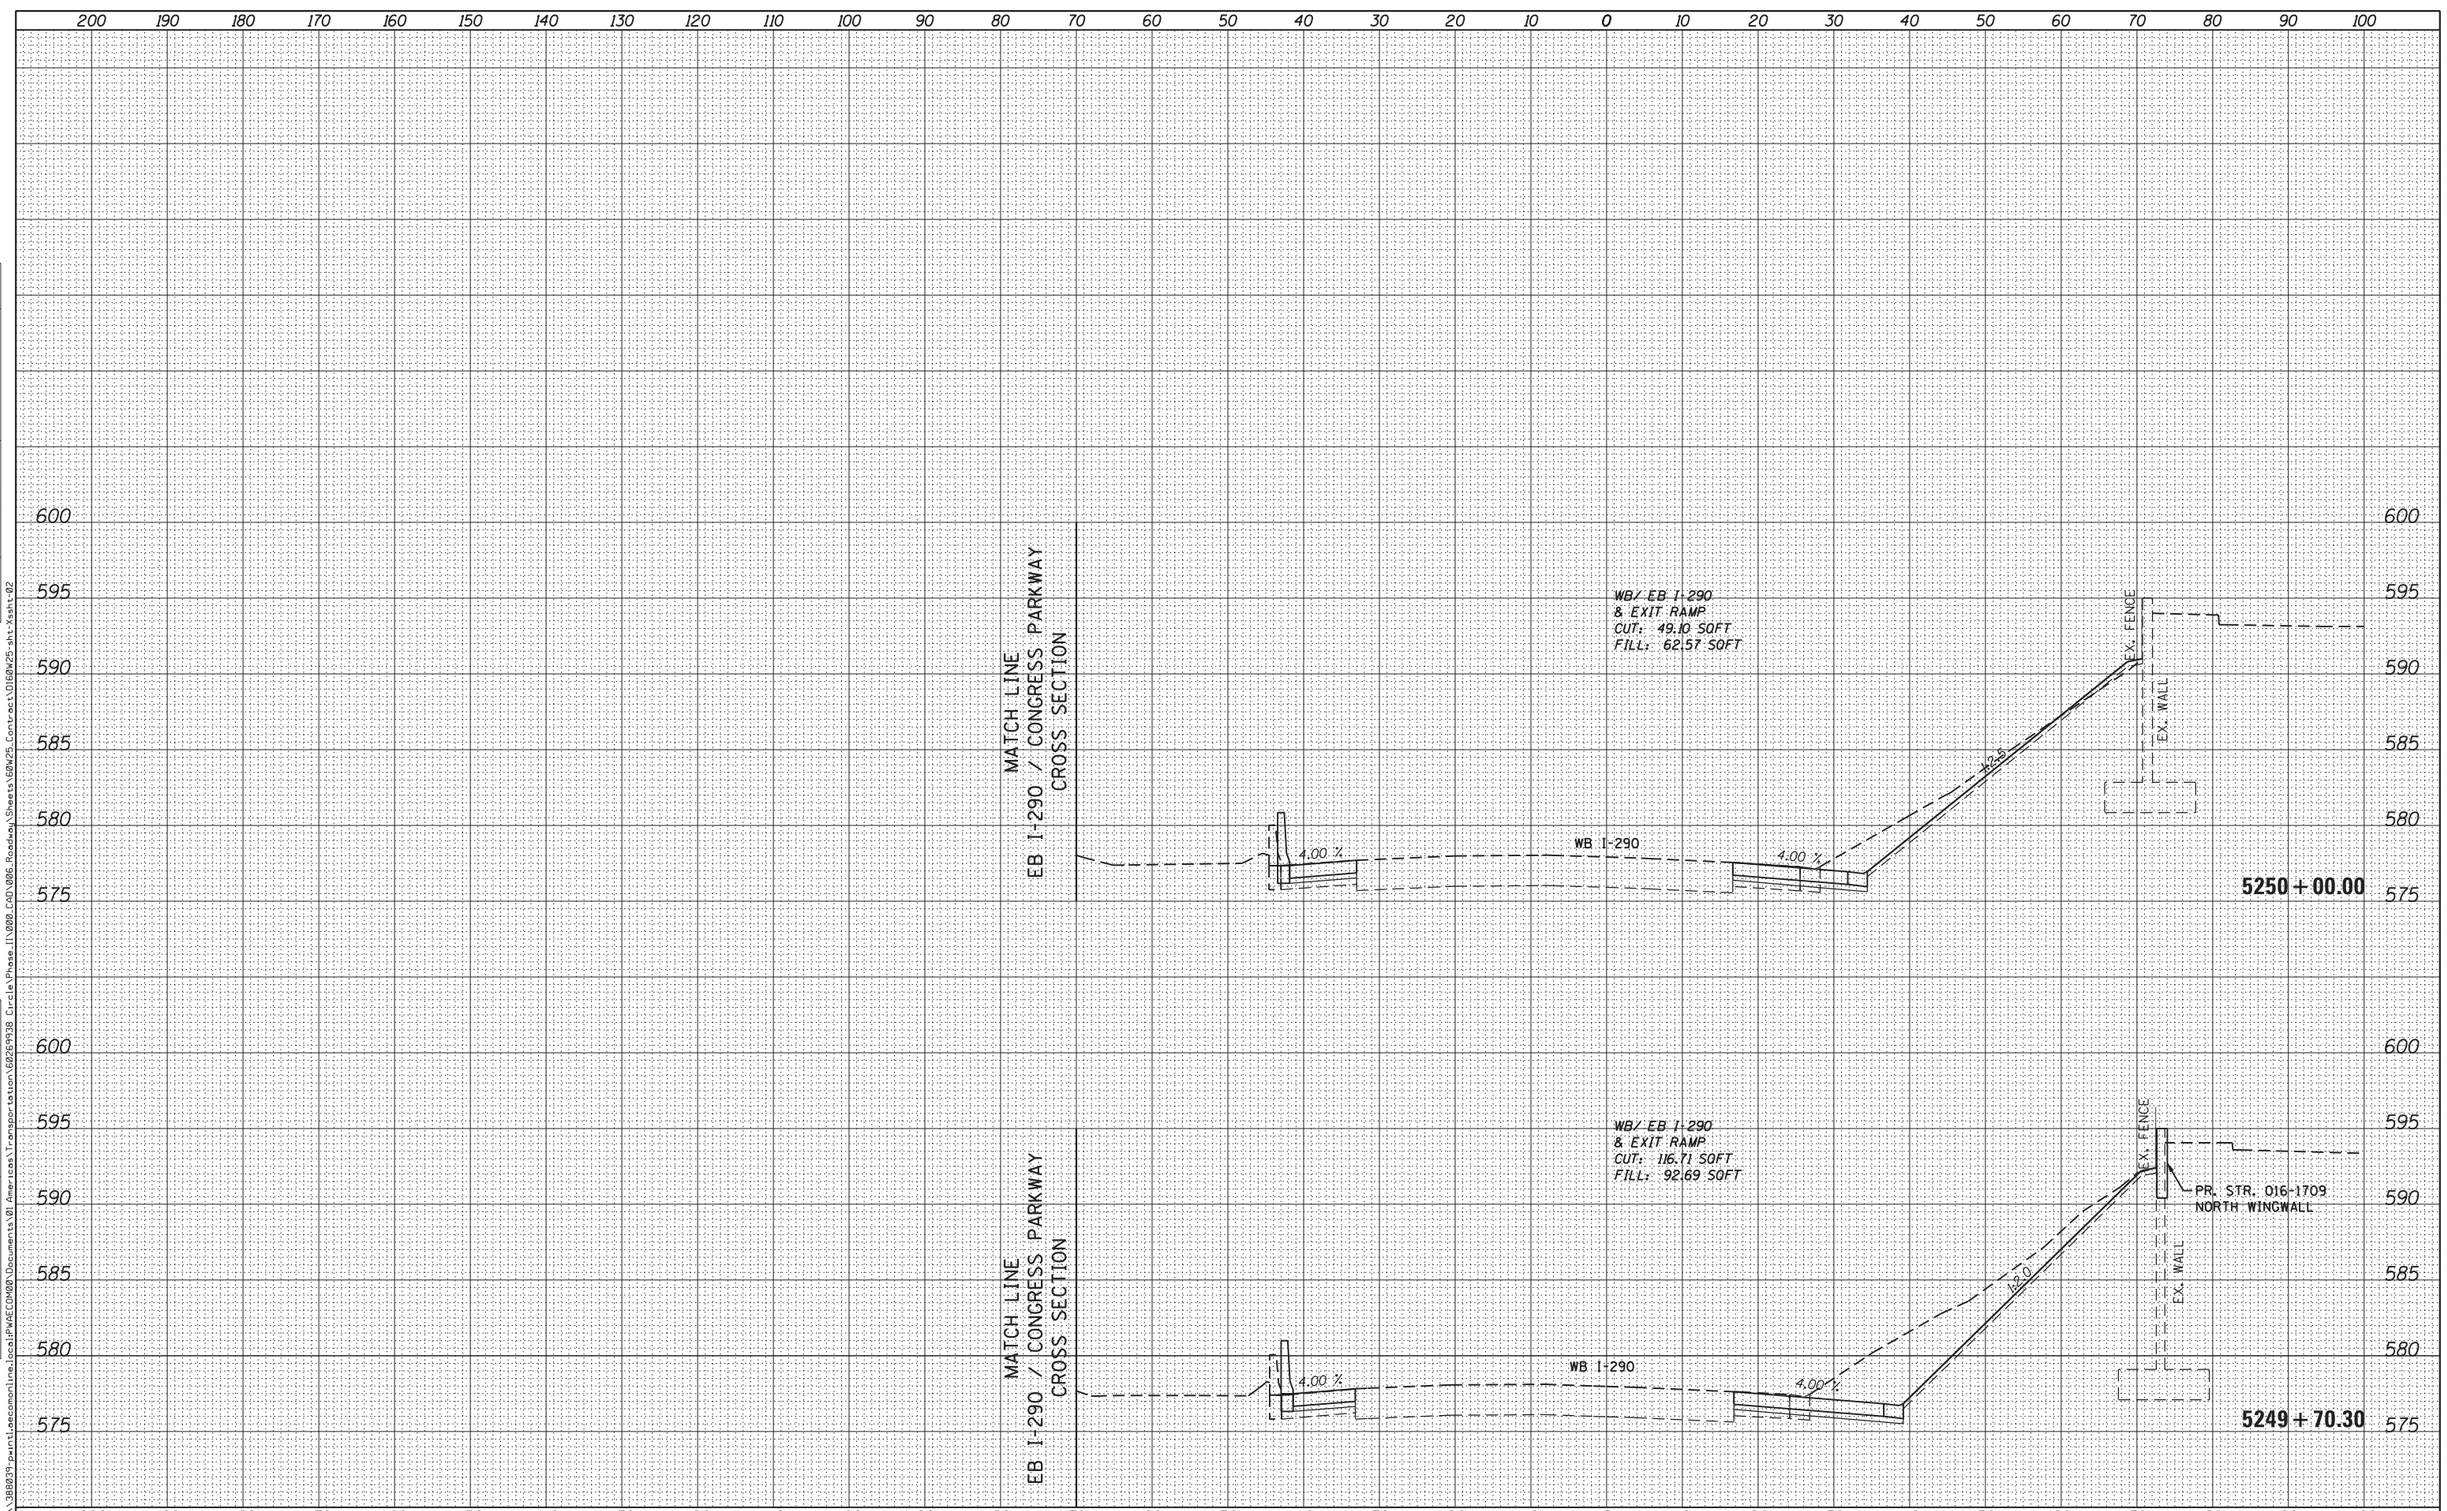

FINAL SURVEY	BY	DATE
SURVEYED		
PLOTTED		
TEMPLATE		
NOTE BOOK		
NO.	AREAS CHECKED	

ORIGINAL SURVEY	BY	DATE
SURVEYED		
PLOTTED		
TEMPLATE		
NOTE BOOK		
NO.	AREAS CHECKED	

FILE PATH = pw:\\388039-pwint.aecomonline.local:PWAECOM80\Documents\01 Americas\Transportation\60269938 Circle\Phase II\000 CAD\006 Roadway\Sheets\60W25_Contract\D160W25-sht-Xssht-02

AECOM
303 EAST WACKER DRIVE, SUITE 1400
CHICAGO, IL 60601-5276
PHONE: (312) 373-7700 FAX: (312) 373-6800

D160W25-sht-Xssht-02	DESIGNED - AFC / KAM	REVISED -	
USER NAME = pimsarno	DRAWN - AFC / KAM	REVISED -	
PLOT SCALE = 10.0000 ' / in.	CHECKED - DBM	REVISED -	
PLOT DATE = 6/14/2013	DATE - 6/17/2013	REVISED -	

STATE OF ILLINOIS
DEPARTMENT OF TRANSPORTATION

WB I-290 /EXIT RAMP TO MORGAN STREET CROSS SECTION

SCALE: 1:5V,1:10H | SHEET 16 OF 33 SHEETS | STA. 5249+70.30 TO STA.5250+00.00

F.A.I. RTE.	SECTION	COUNTY	TOTAL SHEETS	SHEET NO.
90/94/290	2013-007R	COOK	317	288
		CONTRACT NO. 60W25		
	ILLINOIS FED. AID PROJECT			