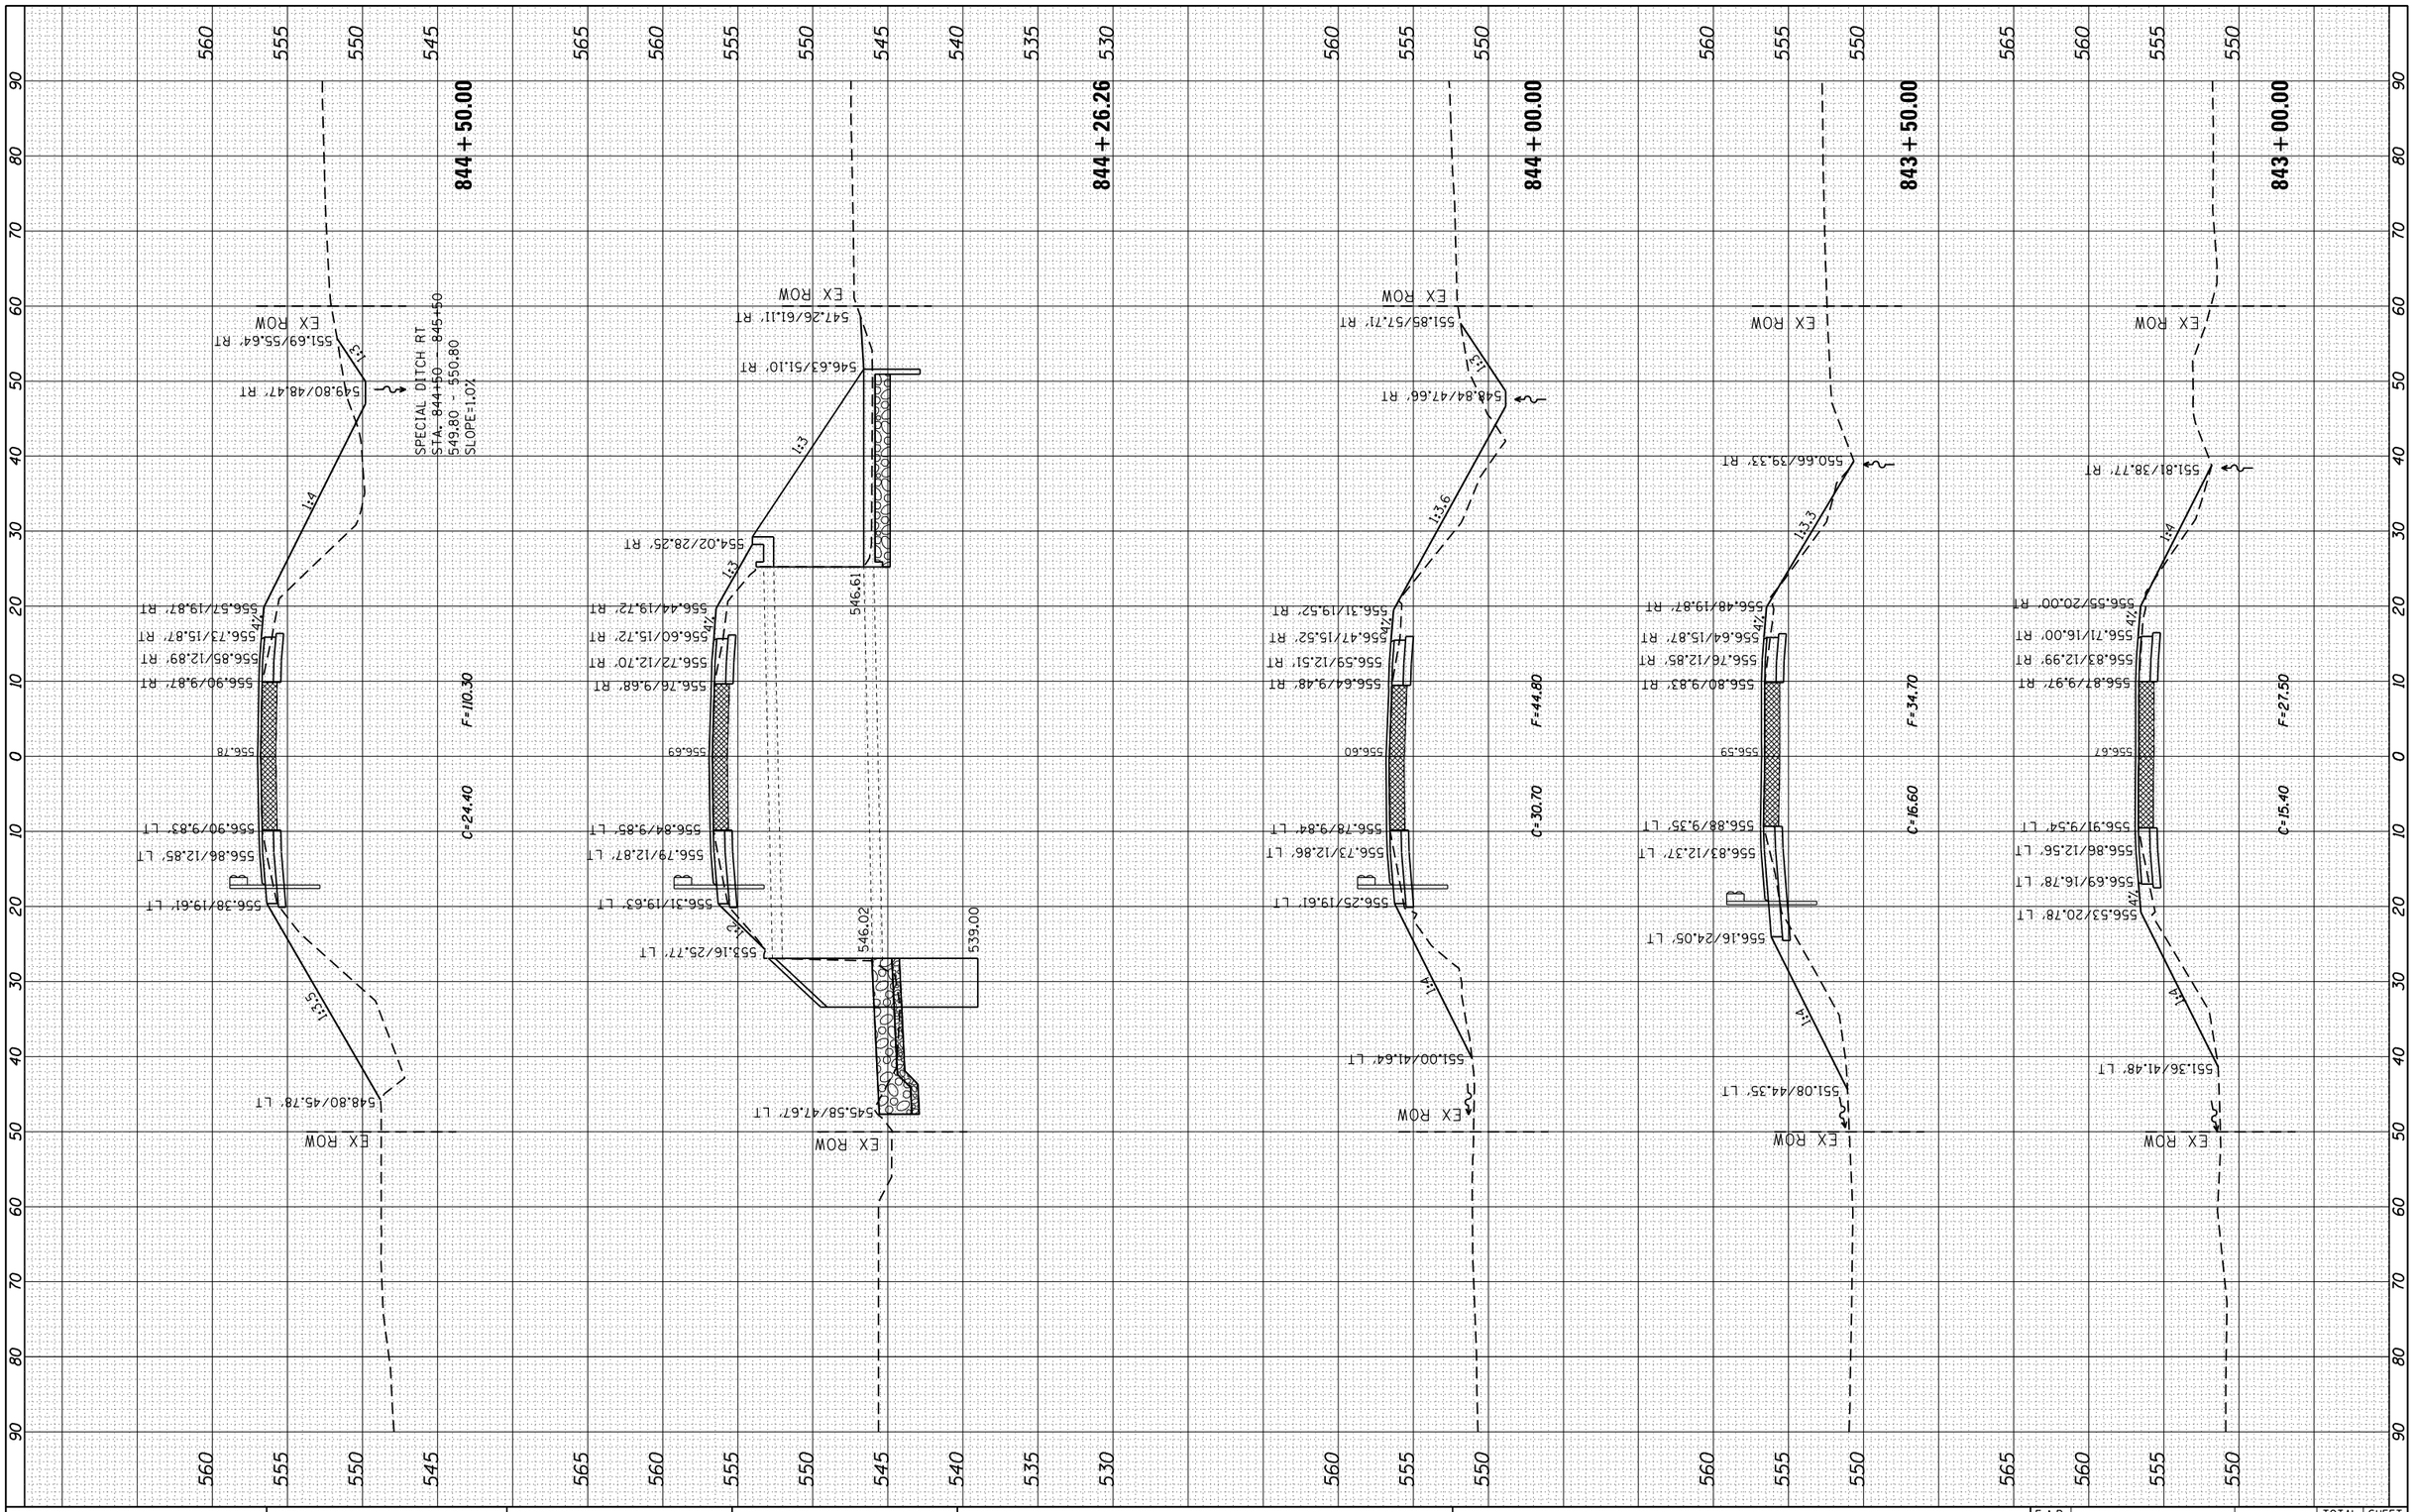

FILE NAME = c:\pw_work\pwidot\renkesrw\d0261271\D207411-sht xssht.dgn	USER NAME = renkesrw	DESIGNED -	REVISED -	STATE OF ILLINOIS DEPARTMENT OF TRANSPORTATION	IL 92 MAINLINE CROSS SECTIONS	F.A.P. RTE.	SECTION	COUNTY	TOTAL SHEETS	SHEET NO.
		DRAWN -	REVISED -			599	(83MFT & 103MFT)W	ROCK ISLAND	340	254
	PLOT SCALE = 20.0000 ' / in.	CHECKED -	REVISED -					CONTRACT NO. 64H11		
Default	PLOT DATE = Wed Mar 20 11:41:38 2013	DATE -	REVISED -		SCALE: SHEET OF SHEETS STA. 843+00.00 TO STA. 844+50.00		ILLINOIS FED. AID PROJECT			

FINAL SURVEY — NOTE BOOK NO. — SURVEYED / PLOTTED / TEMPLATE / AREAS / AREAS CHECKED — BY — DATE

ORIGINAL SURVEY — NOTE BOOK NO. — SURVEYED / PLOTTED / TEMPLATE / AREAS / AREAS CHECKED — BY — DATE