| FINAL SURVEY | | BY | DATE |
|---|---|---|---|
| NOTE BOOK | SURVEYED | | |
| | PLOTTED | | |
| | TEMPLATE | | |
| | AREAS | | |
| NO. | AREAS CHECKED | | |

| ORIGINAL SURVEY | | BY | DATE |
|---|---|---|---|
| NOTE BOOK | SURVEYED | | |
| | PLOTTED | | |
| | TEMPLATE | | |
| | AREAS | | |
| NO. | AREAS CHECKED | | |

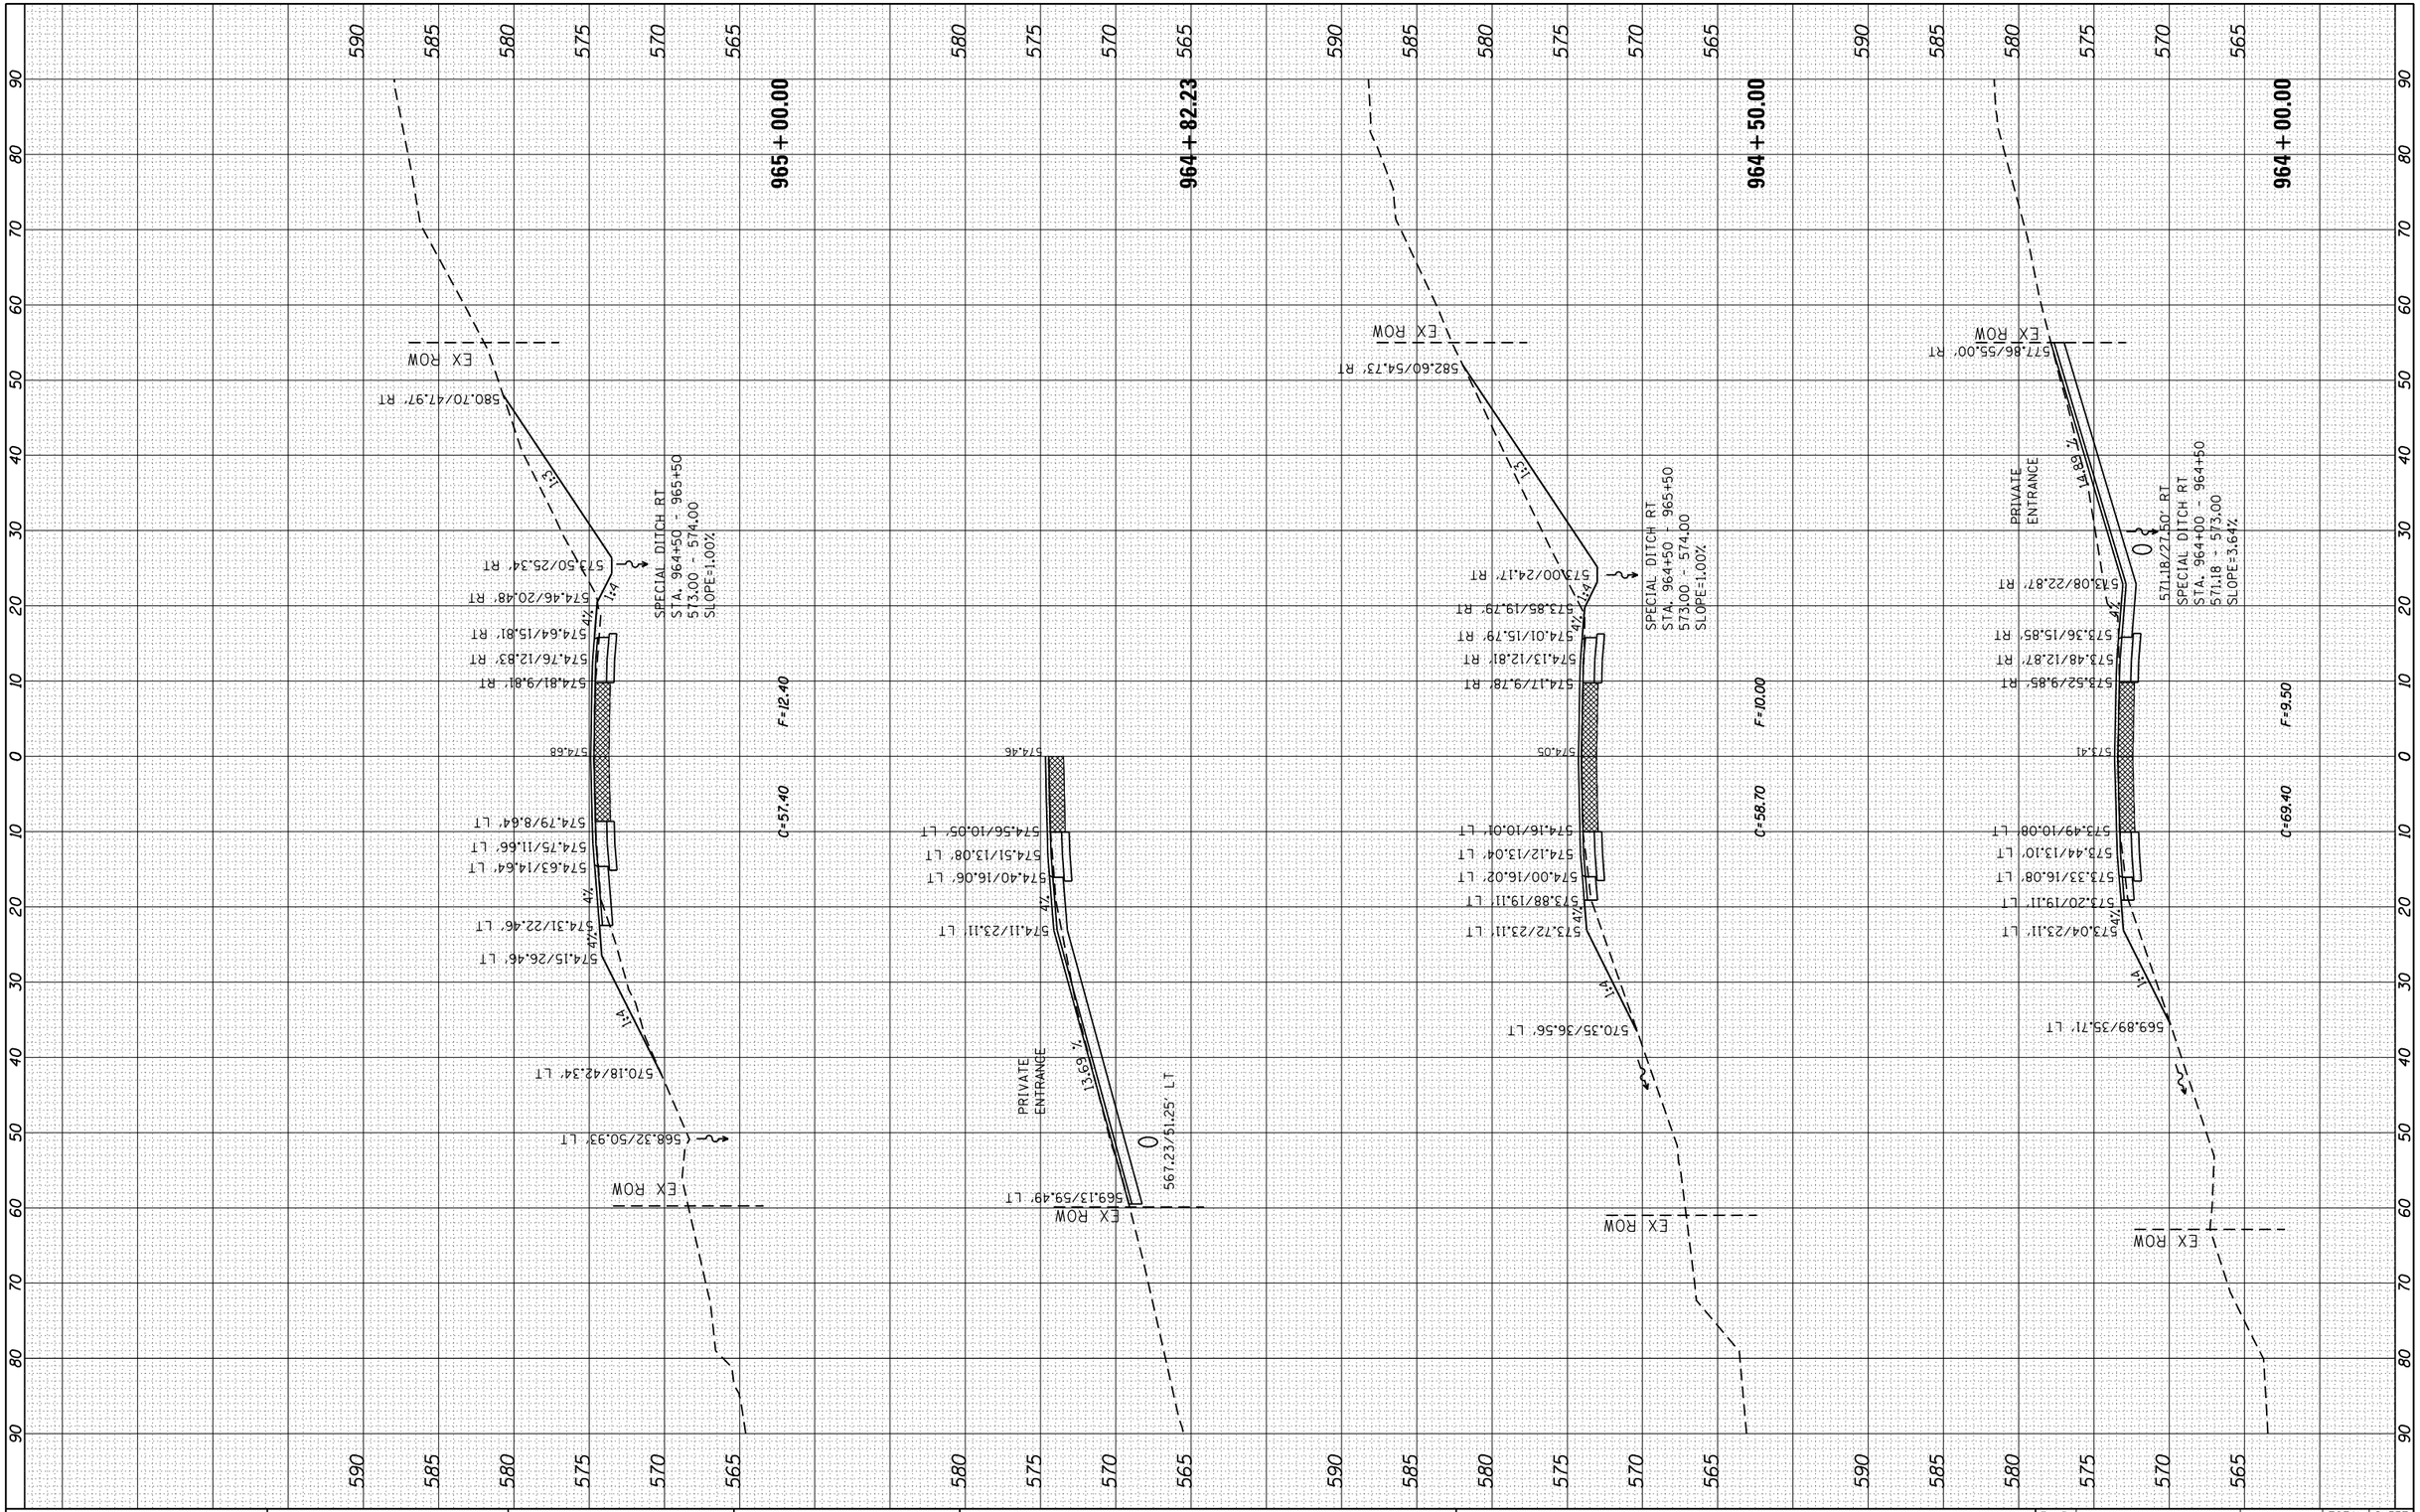


| | | | |
|---|---|---|---|
| FILE NAME = c:\pw_work\pwidot\renkesrw\d0261271\D207411-sht-xssht.dgn | USER NAME = renkesrw | DESIGNED - | REVISED - |
| | | DRAWN - | REVISED - |
| | PLOT SCALE = 20.0000 ' / in. | CHECKED - | REVISED - |
| Default | PLOT DATE = Wed Mar 20 13:24:12 2013 | DATE - | REVISED - |

**STATE OF ILLINOIS**
**DEPARTMENT OF TRANSPORTATION**

**IL 92**
**MAINLINE CROSS SECTIONS**

SCALE: | SHEET OF SHEETS | STA. 964+00.00 TO STA. 965+00.00

| F.A.P. RTE. | SECTION | COUNTY | TOTAL SHEETS | SHEET NO. |
|---|---|---|---|---|
| 599 | (83MFT & 103MFT)W | ROCK ISLAND | 340 | 306 |
| | | CONTRACT NO. 64H11 | | |
| | | ILLINOIS FED. AID PROJECT | | |