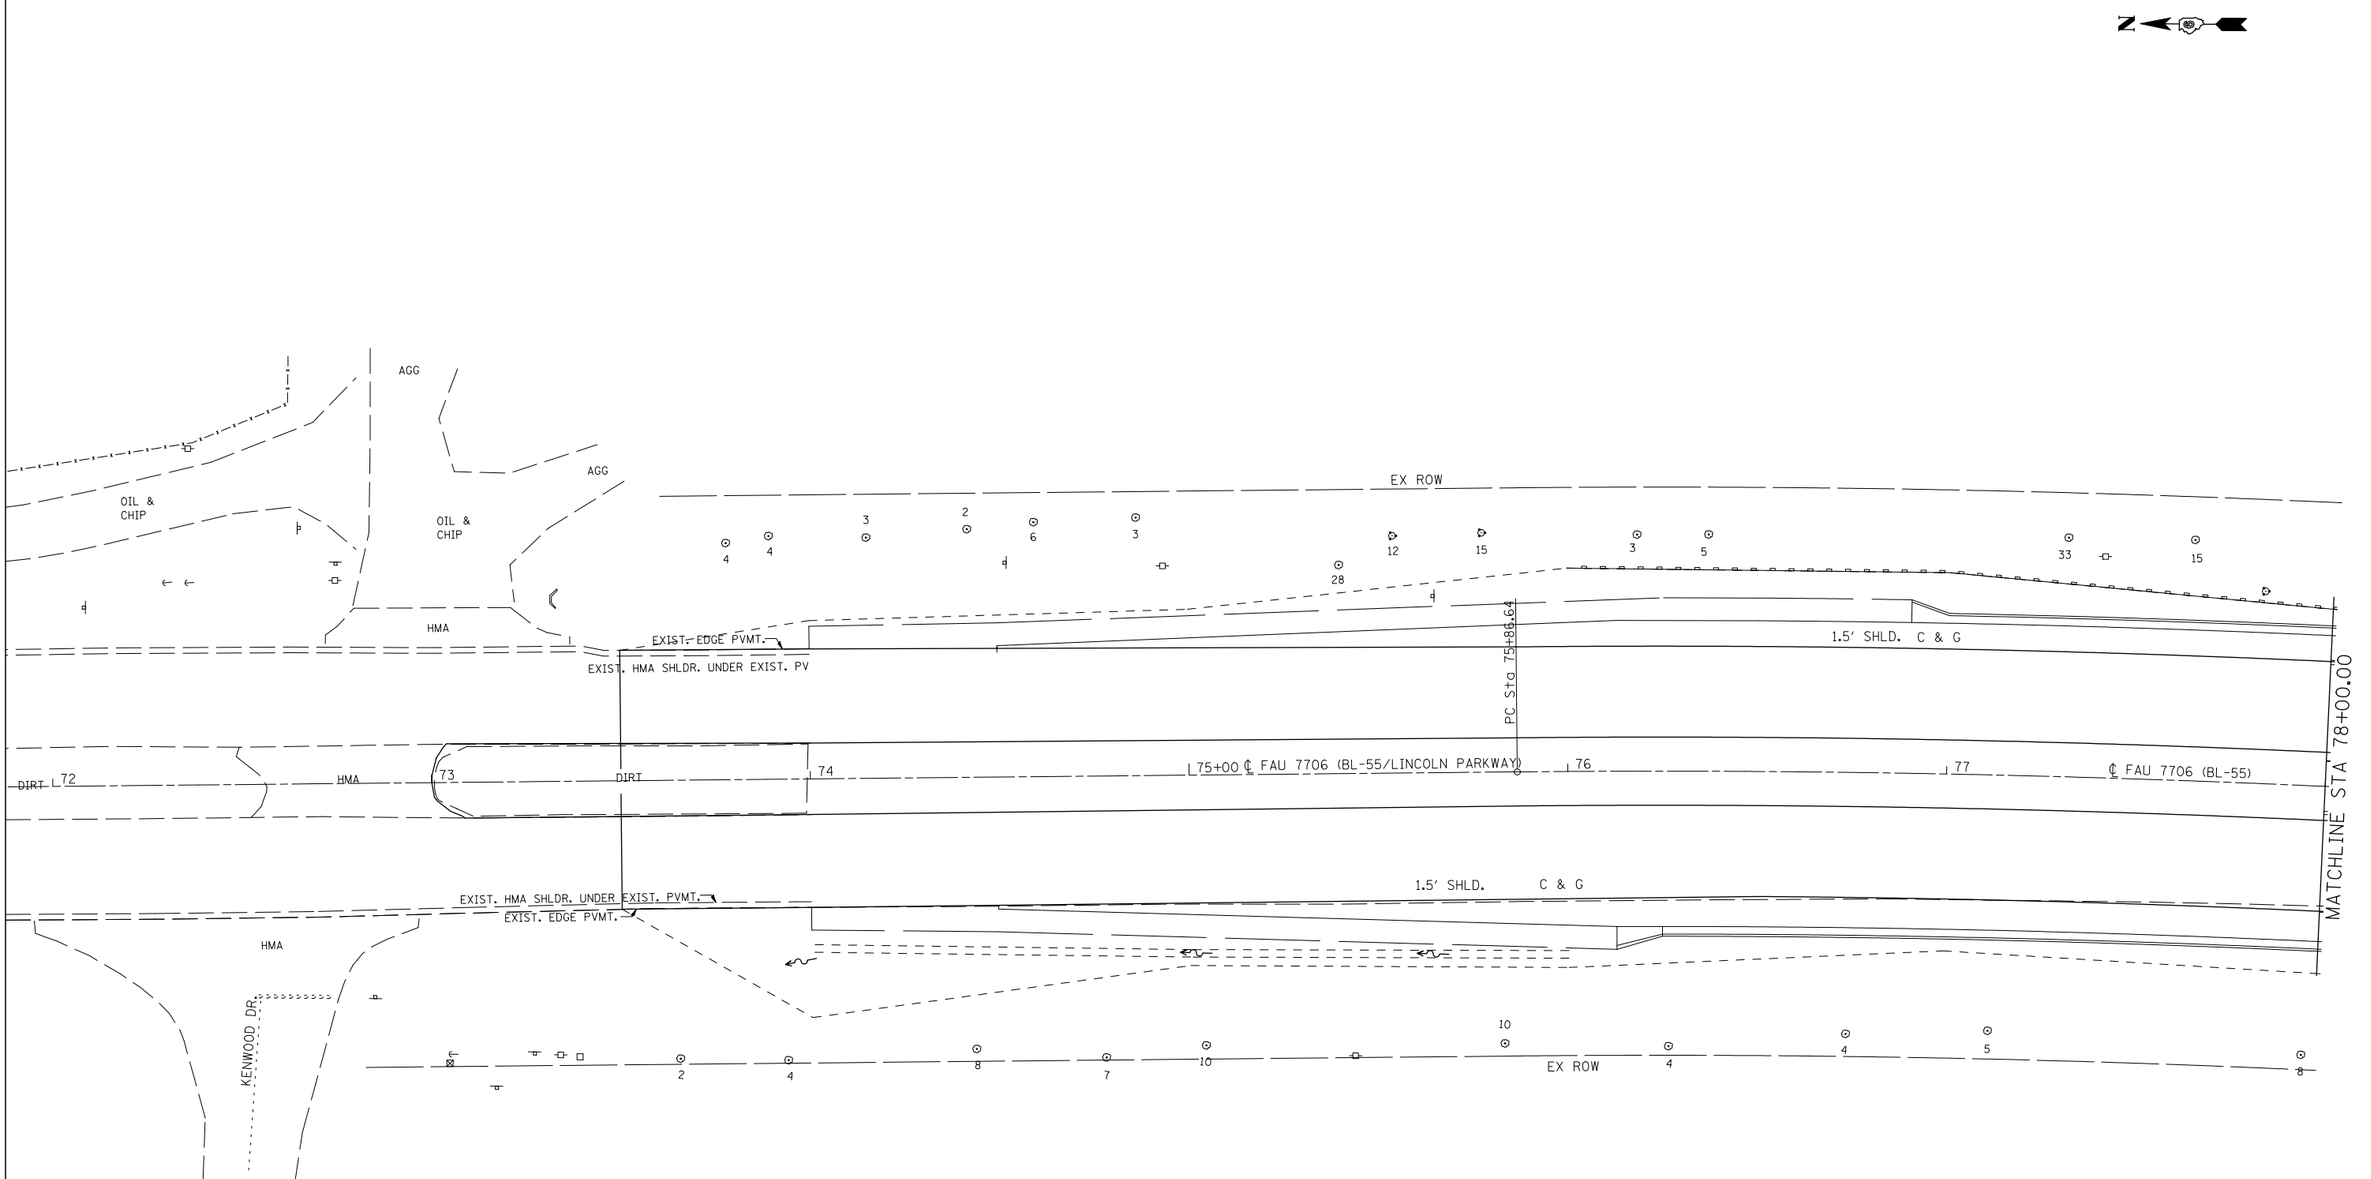

LAST SAVED = 5/23/2013
PEN TABLE = V8-Half.tbl
PLOT DRIVER = TR-V8pdf-Black-Half.plt

FILE NAME =	USER NAME = jepettibone	DESIGNED - JCN	REVISED -
i:\06103\cad\t_plans\012_D672789-Sht-Eros-Bus55.dgn		DRAWN - JJB	REVISED -
	PLOT SCALE = 40.0000 ' / IN.	CHECKED - VJM	REVISED -
	PLOT DATE = 5/23/2013 10:40:21 AM	DATE - 08/2007	REVISED -

STATE OF ILLINOIS
DEPARTMENT OF TRANSPORTATION

STORMWATER POLLUTION PREVENTION PLAN

SCALE: 1" = 20' | SHEET NO. 5 OF 15 SHEETS | STA. 72+00 TO STA. 78+00

F.A.U. RTE.	SECTION	COUNTY	TOTAL SHEETS	SHEET NO.
7706	23(B-1)	LOGAN	179	57
BUS. LOOP 55 OVER SALT CREEK		CONTRACT NO. 72789		
FED. ROAD DIST. NO.	ILLINOIS	FED. AID PROJECT		