NOTES:

1. EASTBOUND LANE CALLOUTS USE WESTBOUND LANE ALIGNMENT FOR STATION/OFFSET.
2. FOR CLARITY, ONLY VARIABLE DEPTH DITCHES ARE SHOWN ON THE PROFILE. REFER TO THE TYPICAL SECTIONS AND CROSS SECTIONS FOR DEPENDENT DITCH INFORMATION.
3. FOR DETAILED DRAINAGE INFORMATION, SEE DRAWING NO. DU-05.

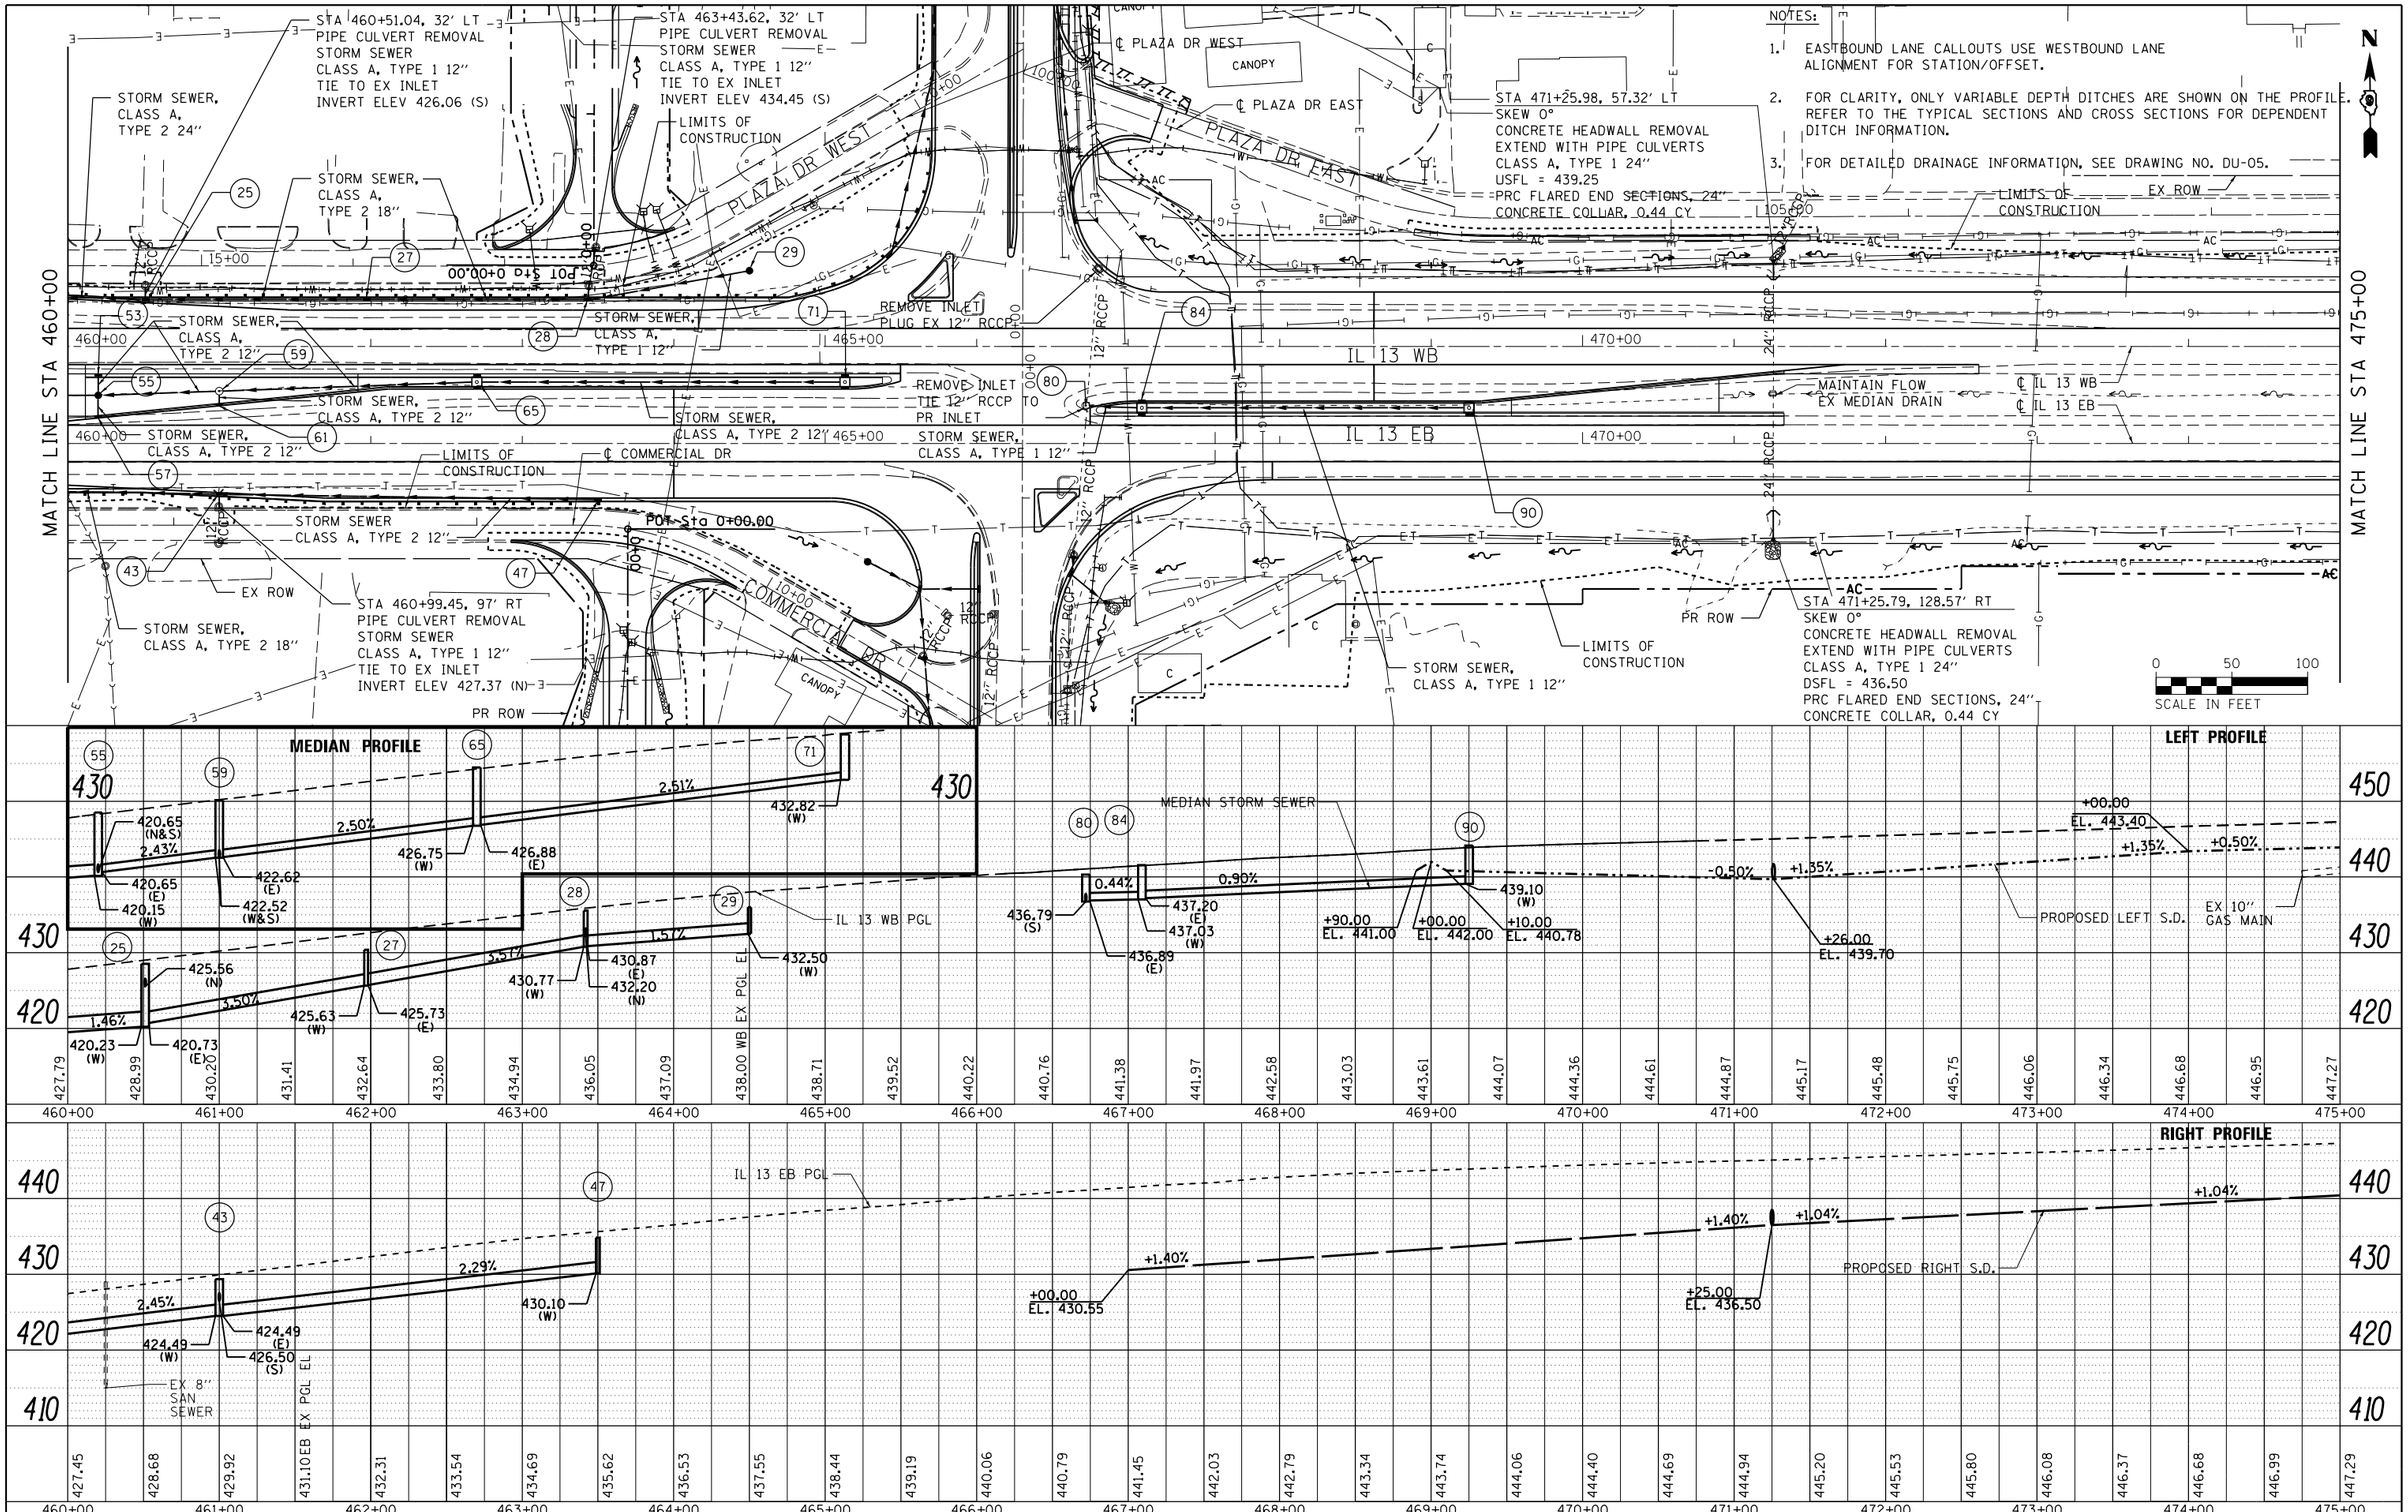

FILE NAME = c:\pw_work\pwidot\lavenderba\d0335666\D978258-sht-drain-03.dgn	USER NAME = lavenderba	DESIGNED -	REVISED -
		CHECKED -	REVISED -
	PLOT SCALE = 100.0000 ' / in.	DRAWN -	REVISED -
	PLOT DATE = 3/22/2013	CHECKED -	REVISED -

CH2MHILL

STATE OF ILLINOIS
DEPARTMENT OF TRANSPORTATION

DRAINAGE AND UTILITY PLANS
IL 13

SCALE: SHEET 4 OF 43 SHEETS STA. 460+00.00 TO STA. 475+00.00

F.A.P. RTE.	SECTION	COUNTY	TOTAL SHEETS	SHEET NO.
331	(1-4)R-2, N-4, TS-4	WILLIAMSON	381	159
DRAWING NO. DU-04		CONTRACT NO. 78258		
		ILLINOIS FED. AID PROJECT		