CONTRACT NO. 44924

F.A. RTE.	SECTION	COUNTY	TOTAL SHEETS	SHEET NO.
		POPE	60	13
STA.		TO STA.		
FED. ROAD DIST. NO.	ILLINOIS	FED. AID PROJECT		

PLAN — SURVEYED / PLOTTED / ALIGNMENT CHECKED / RT. OF WAY CHECKED / CADD FILE NAME / NOTE BOOK / NO. / BY / DATE

STA 13+28
INFORMATION SIGN D10
TRAFFIC AND INFORMATIONAL
SIGN DETAILS SHEET.

SHELTER NO. 2 ROAD ENDS
STA 13+08.62.

MAIN ROAD SOUTH

STA 13+18/ 61' LT
INFORMATION SIGN D11
TRAFFIC AND INFORMATIONAL
SIGNS DETAIL SHEET.

GATE, SPECIAL 25'
SEE MISCELLANEOUS
DETAILS SHEET

HOT-MIX ASPHALT SURFACE COURSE, MIX 'C',
N70, 20' TRANSITION. SEE DETAIL RIGHT

STA 13+40/ 40' RT INFORMATION SIGN
SEE TRAFFIC AND INFORMATIONAL
SIGNS DETAIL SHEET

CONCRETE PARKING
BLOCKS 2' FROM
SIDEWALK

TRAFFIC SIGNS ⑦ & ⑧
SEE TRAFFIC AND
INFORMATIONAL SIGNS
PLAN FOR DETAILS

4" PC CONC
SIDEWALK

SAND
VOLLEY BALL
COURT

SHELTER NO 2
PAVILLION
CONC PAD

WATER
FOUNTAIN

CONC

SHELTER NO.2 ROAD BEGINS
STA 10+05

PC Sta 10+64.16

PT Sta 11+19.31

+62.11
25' LT

+52.06
15' LT

+19.31
25' LT

+81.42
47.66' LT

STA 12+75, 14' LT
SIGN ⑥ SEE TRAFFIC
AND INFORMATIONAL
SIGNS PLAN

PT 12+65.23

PC 11+99.92

CURVE 2

+78.04
33' RT

+51.28
17.25' RT

WOOD POSTS SPECIAL
6"x6" @ 5' CENTERS
AND 1.5' FROM EDGE OF
PAVEMENT

+57.68
80.01' RT

1' AGGREGATE SHOULDER WEDGE
AND PARKING AREA (TYP)

+51.22
86.14' RT

1' AGGREGATE
SHOULDER WEDGE
(TYP)

+29.31
15.10' LT

10+00

11+00

CURVE 1

SHELTER NO 2 ROAD

12+00

PAINT PAVEMENT
MARKING-LETTERS
AND SYMBOLS (TYP)

GATE, SPECIAL 10'
SEE MISCELLANEOUS
DETAILS SHEET

TRAIL ENTRANCE

REMOVE EXISTING POSTS
AND INSTALL WOOD POSTS
SPECIAL 6"x6" @ 5' CENTERS
AND 1.5' FROM EDGE
OF PAVEMENT

AGGREGATE BASE COURSE,
TYPE B, VARIABLE WIDTH

1' AGGREGATE
SHOULDER WEDGE
(TYP)

+10
21' RT

+20
31' RT

+57
21' RT

+47
31' RT

INSTALL WOOD POSTS
SPECIAL 6"x6" @ 5' CENTERS
AND 1.5' FROM EDGE
OF PAVEMENT

1' AGG SHOULDER
WEDGE @ PARKING
AREA (TYP)

+18.69
25.28' RT

+20.10
38.64' RT

+43.67
91.88' RT

+37.52
95.19' RT

PAINT PAVEMENT
MARKING-LINE 4" (TYP)

PAINT PAVEMENT
MARKING-LINE 4' O.C.
AT 45° ANGLE (TYP)

SIGNS 7 & 8 SEE
TRAFFIC AND
INFORMATIONAL SIGNS
PLAN FOR DETAILS

AGGREGATE SURFACE
COUSE, TYPE B (AS NEEDED)

CURVE NO 1 - SHELTER NO 2 ROAD
PI STA. = 10+91.76
Δ = 6° 19' 13" (LT)
D = 11° 27' 33"
R = 500.00'
T = 27.61'
L = 55.15'
E = 0.76'
e = NONE
T.R. = N/A
S.E. RUN = N/A
P.C. STA = 10+64.16
P.T. STA = 11+19.31

CURVE NO 2 - SHELTER NO 2 ROAD
PI STA. = 12+42.47
Δ = 93° 32' 21" (LT)
D = 143° 14' 22"
R = 40.00'
T = 42.55'
L = 65.30'
E = 18.40'
e = NONE
T.R. = N/A
S.E. RUN = N/A
P.C. STA = 11+99.92
P.T. STA = 12+65.23

NOTE:
CONTRACTOR TO VERIFY LOCATION
OF UNDERGROUND UTILITIES PRIOR
TO CONSTRUCTION.

NOTE:
REMOVE EXISTING SWING GATE AT
TRAIL ENTRANCE AND DELIVER TO
SITE SUPERINTENDENT.

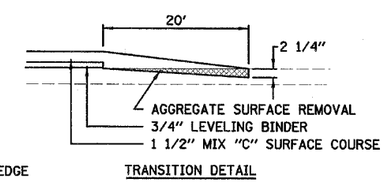

TRANSITION DETAIL

N

20 0 20
SCALE IN FEET

PROFILE — SURVEYED / PLOTTED / CROSS SECTIONS CHECKED / B.M. NOTED / STRUCTURE NOTATIONS CHKD / NOTE BOOK / NO. / BY / DATE

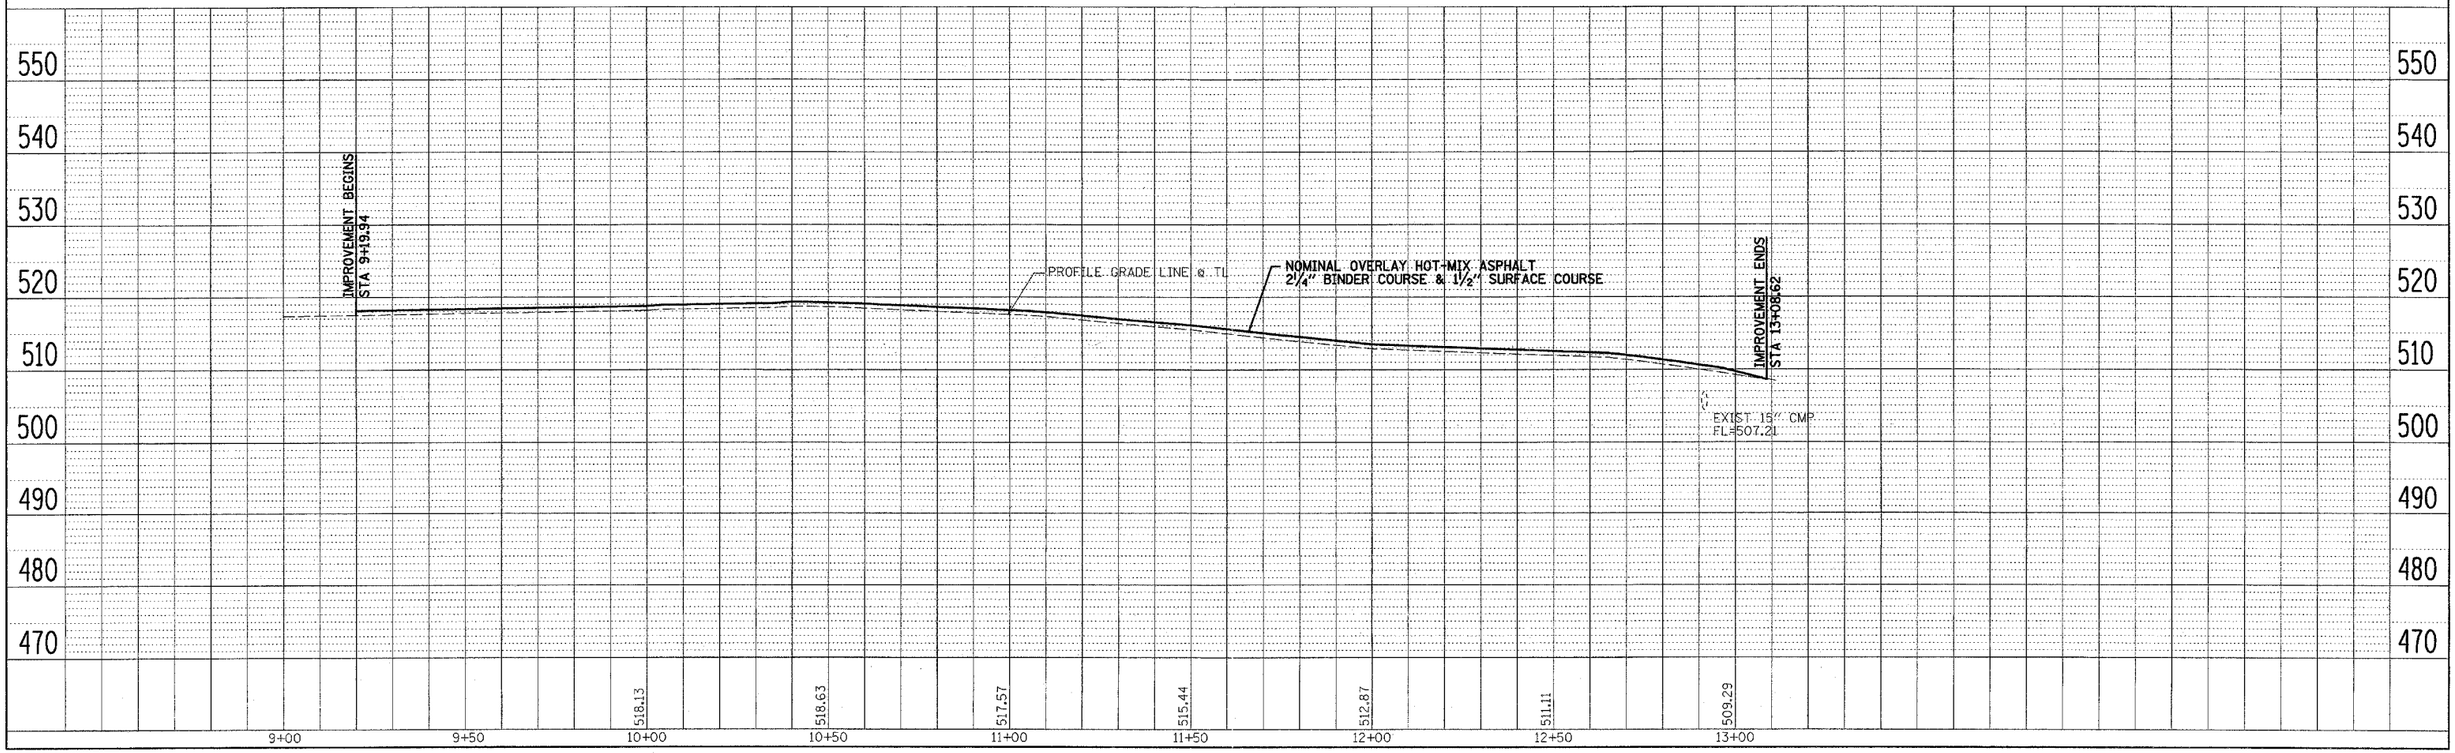

PLOT DATE = $DATE$
FILE NAME = $FILEL$
PLOT SCALE = $SCALE$
USER NAME = $USER$

SHELTER NO 2 ROAD