CONTRACT NO. 60A91

F.A.P. RTE.	SECTION	COUNTY	TOTAL SHEETS	SHEET NO.
334	••	MCHENRY	98	49A
STA.		TO STA.		
FED. ROAD DIST. NO.	ILLINOIS	FED. AID PROJECT		

•• 111 RS-5 & 116 B-I

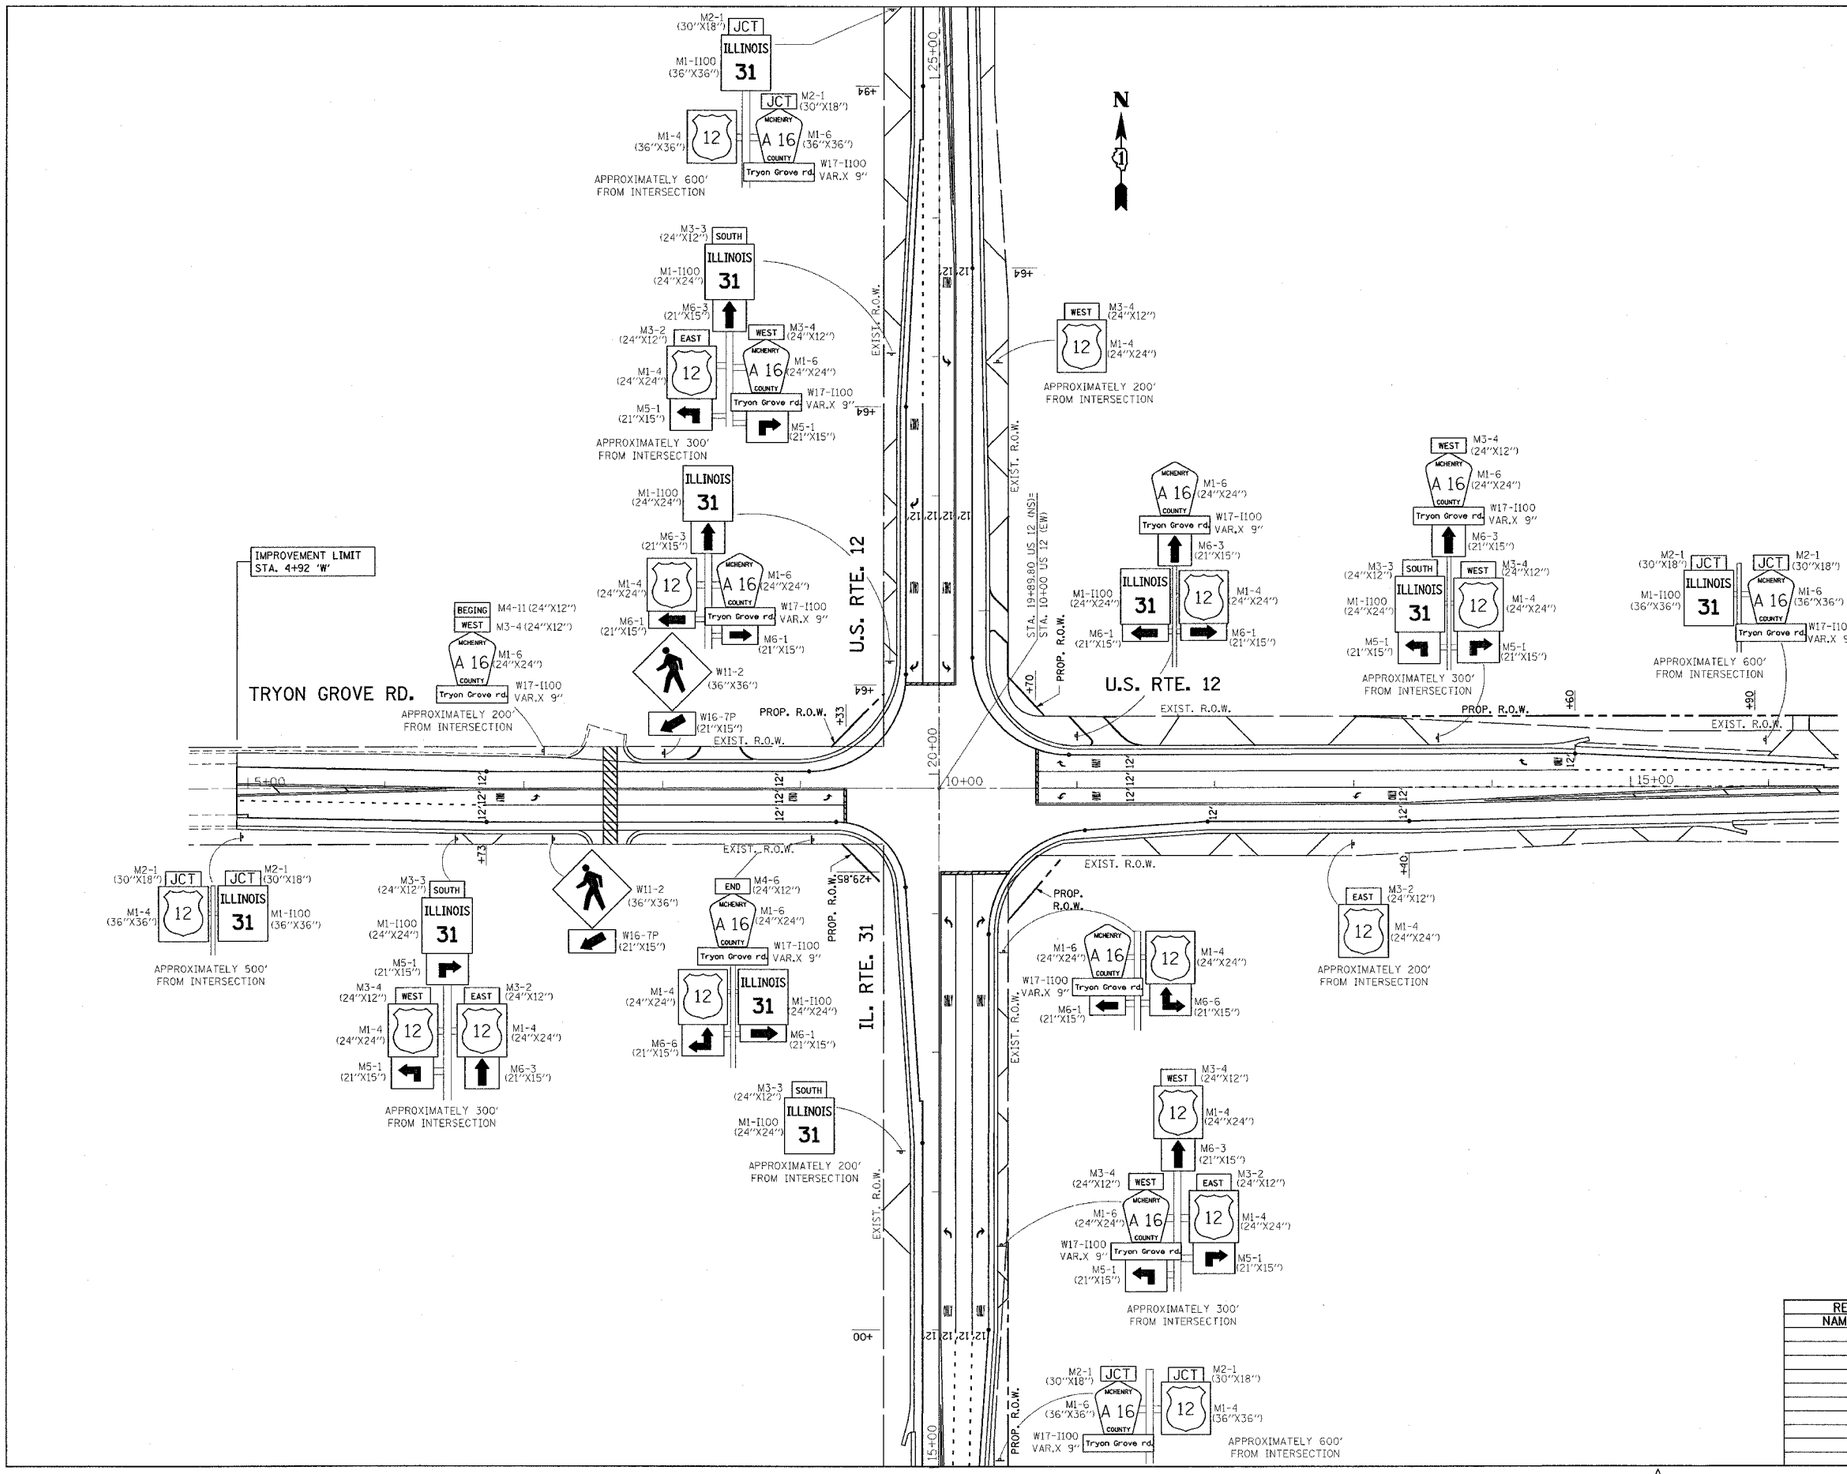

NOTE:
ALL COUNTY SIGNS SHALL BE IN YELLOW ON BLUE
ALL NON COUNTY SIGNS SHALL BE IN BLACK ON WHITE

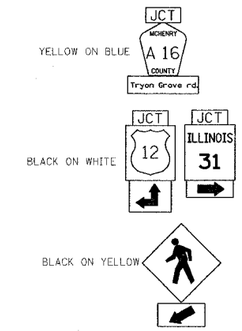

REVISIONS	
NAME	DATE

ILLINOIS DEPARTMENT OF TRANSPORTATION

SIGNING PLAN

SCALE: VERT. HORIZ.
DATE
DRAWN BY
CHECKED BY

1 ADDED SHEET 7/23/07 AM

PLOT DATE = 7/24/2007
FILE NAME = c:\projects\p114899\p114899ss.m32
PLOT SCALE = 50.0000000 ' / IN.
USER NAME = midyjo