PLOT DATE = 5/11/2007
FILE NAME = o:\projects\pll4899\xs_12-tryon.dgn
PLOT SCALE = 10.0000 ' / IN.
USER NAME = midyja

ORIGINAL SURVEY		BY	DATE
NOTE BOOK	SURVEYED		
	PLOTTED		
	TEMPL.		
	AREAS		
NO.	AREAS CHECKED		

FINAL SURVEY		BY	DATE
NOTE BOOK	SURVEYED		
	PLOTTED		
	TEMPLATE		
	AREAS		
NO.	AREAS CHECKED		

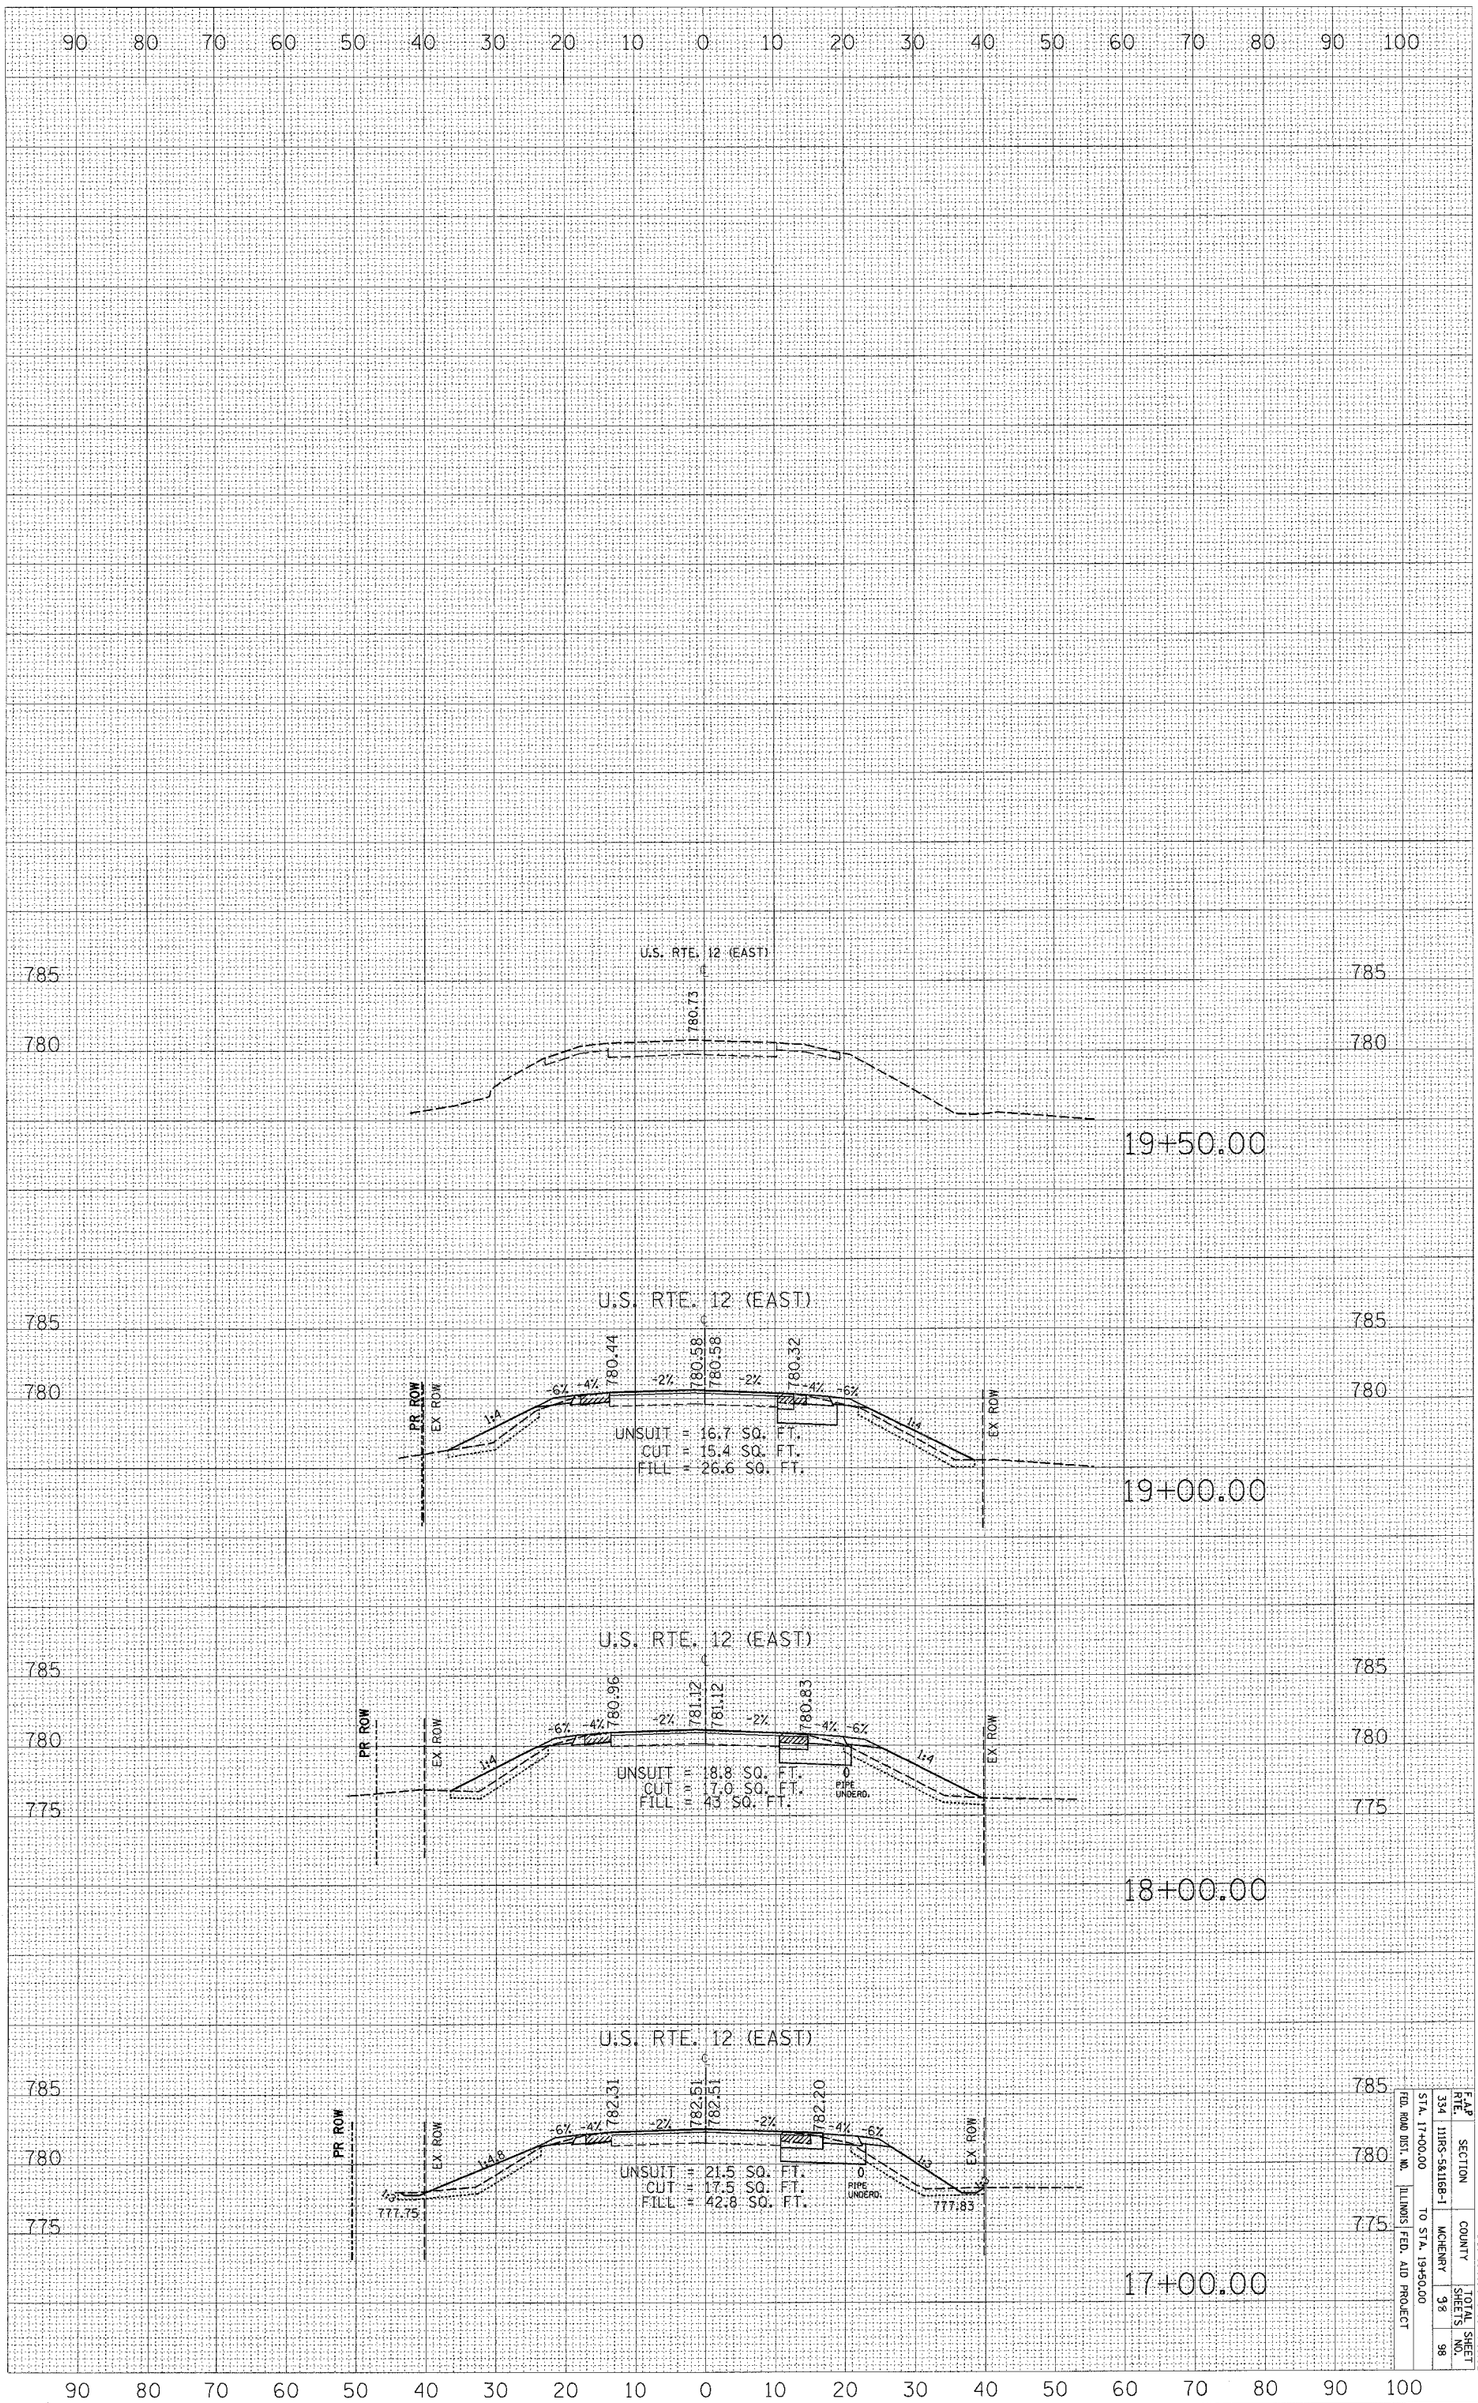

F.A.P. RTE.	SECTION	COUNTY	TOTAL SHEETS	SHEET NO.
334	11(RS-5&11)B-1	MCHENRY	98	98

FED. ROAD DIST. NO. ILLINOIS FED. AID PROJECT

STA. 17+00.00 TO STA. 19+50.00

CONTRACT NO. 60A91