CONTRACT NO. 62747

F.A.I. RTE.	SECTION	COUNTY	TOTAL SHEETS	SHEET NO.
94	2006-043 RS	COOK	135	17
STA.		TO STA.		
FED. ROAD DIST. NO. 1	ILLINOIS	FED. AID PROJECT		

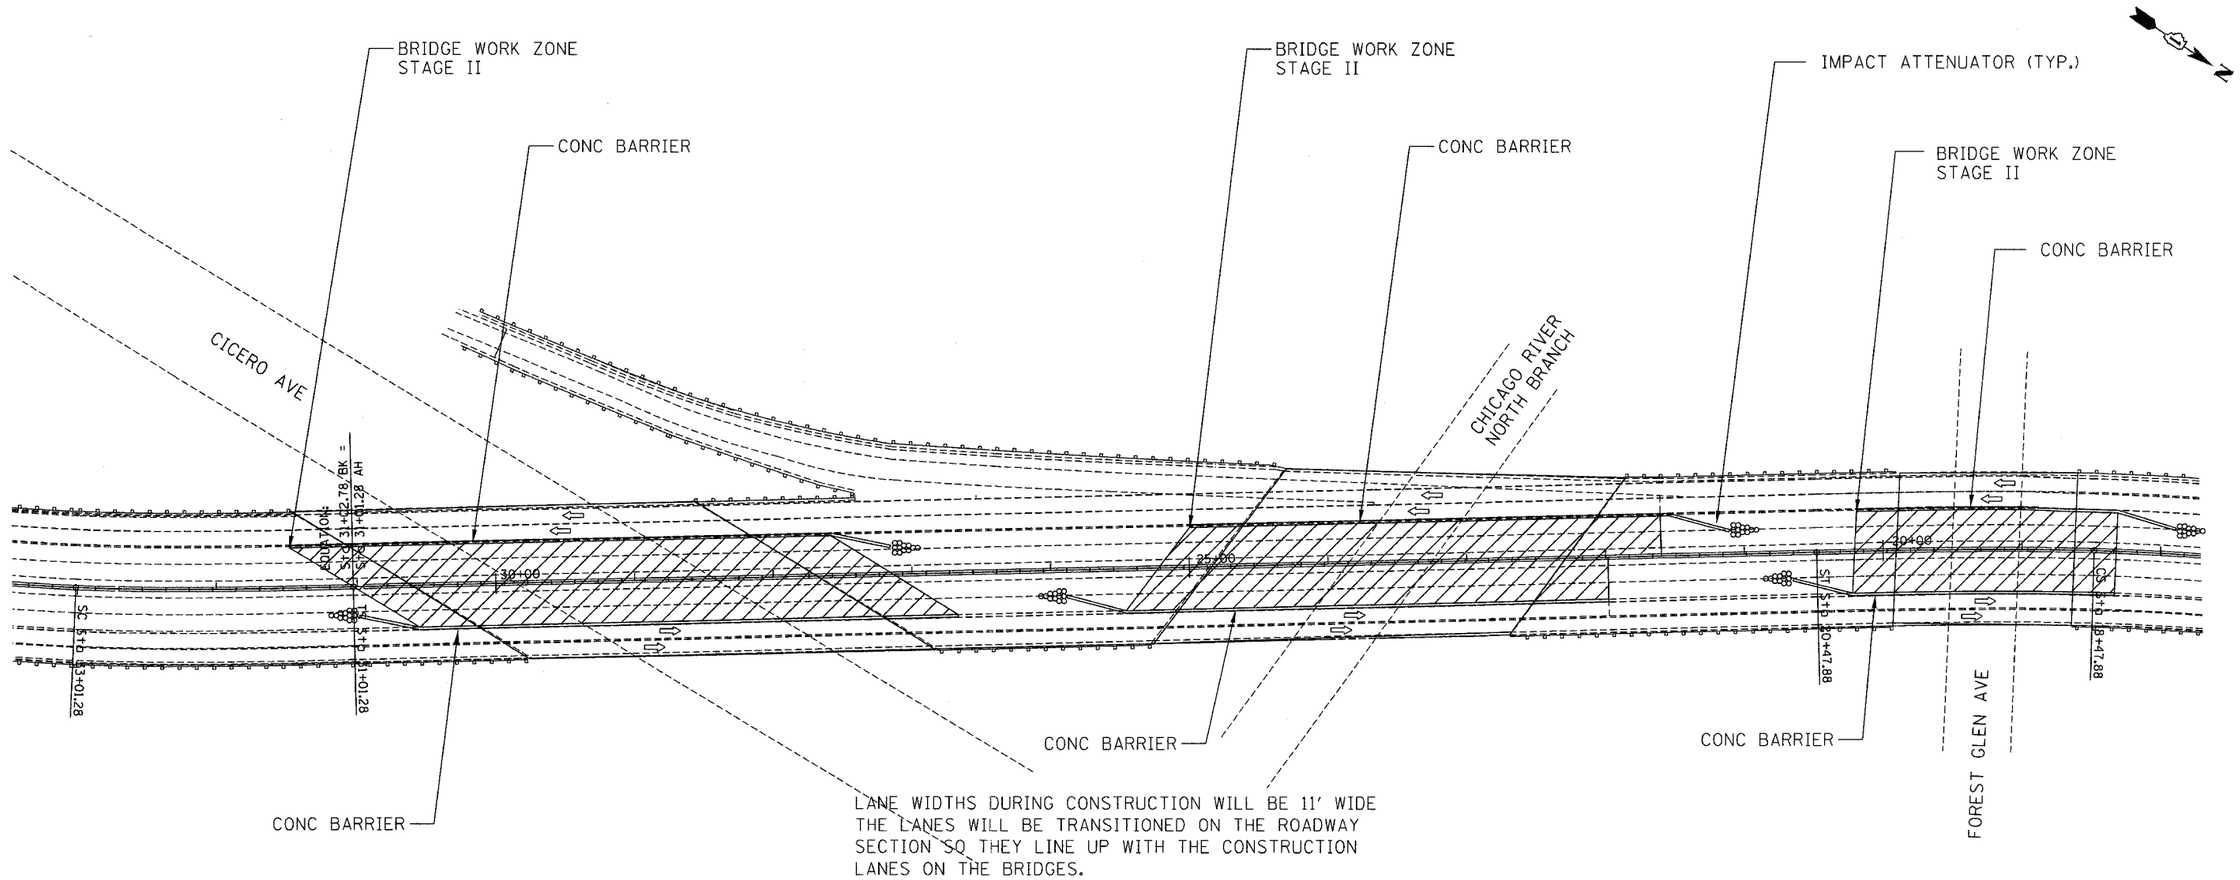

TYPICAL ROADWAY
MAINTENANCE OF TRAFFIC DETAIL
AT BRIDGE WORK ZONES
STAGE II

REVISIONS	
NAME	DATE

ILLINOIS DEPARTMENT OF TRANSPORTATION

MAINTENANCE OF TRAFFIC
CICERO AVE, CHICAGO RIVER
NORTH BRANCH
AND FOREST GLEN AVE

SCALE: N.T.S. DRAWN BY GJS
DATE MAY 2007 CHECKED BY LB

PLOT DATE = 5/22/2007
FILE NAME = $FILE$
PLOT SCALE = $SCALE$
USER NAME = cadtout

Edens I 94 Resurfacing Project